CONTRACT NO. 68367

F.A.I. RTE.	SECTION	COUNTY	TOTAL SHEETS	SHEET NO.
FAI 74	72(7,8,9,9-1)LS	PEORIA	19	11
STA. _____	TO STA. _____			
FED. ROAD DIST. NO. 4	ILLINOIS	FED. AID PROJECT		

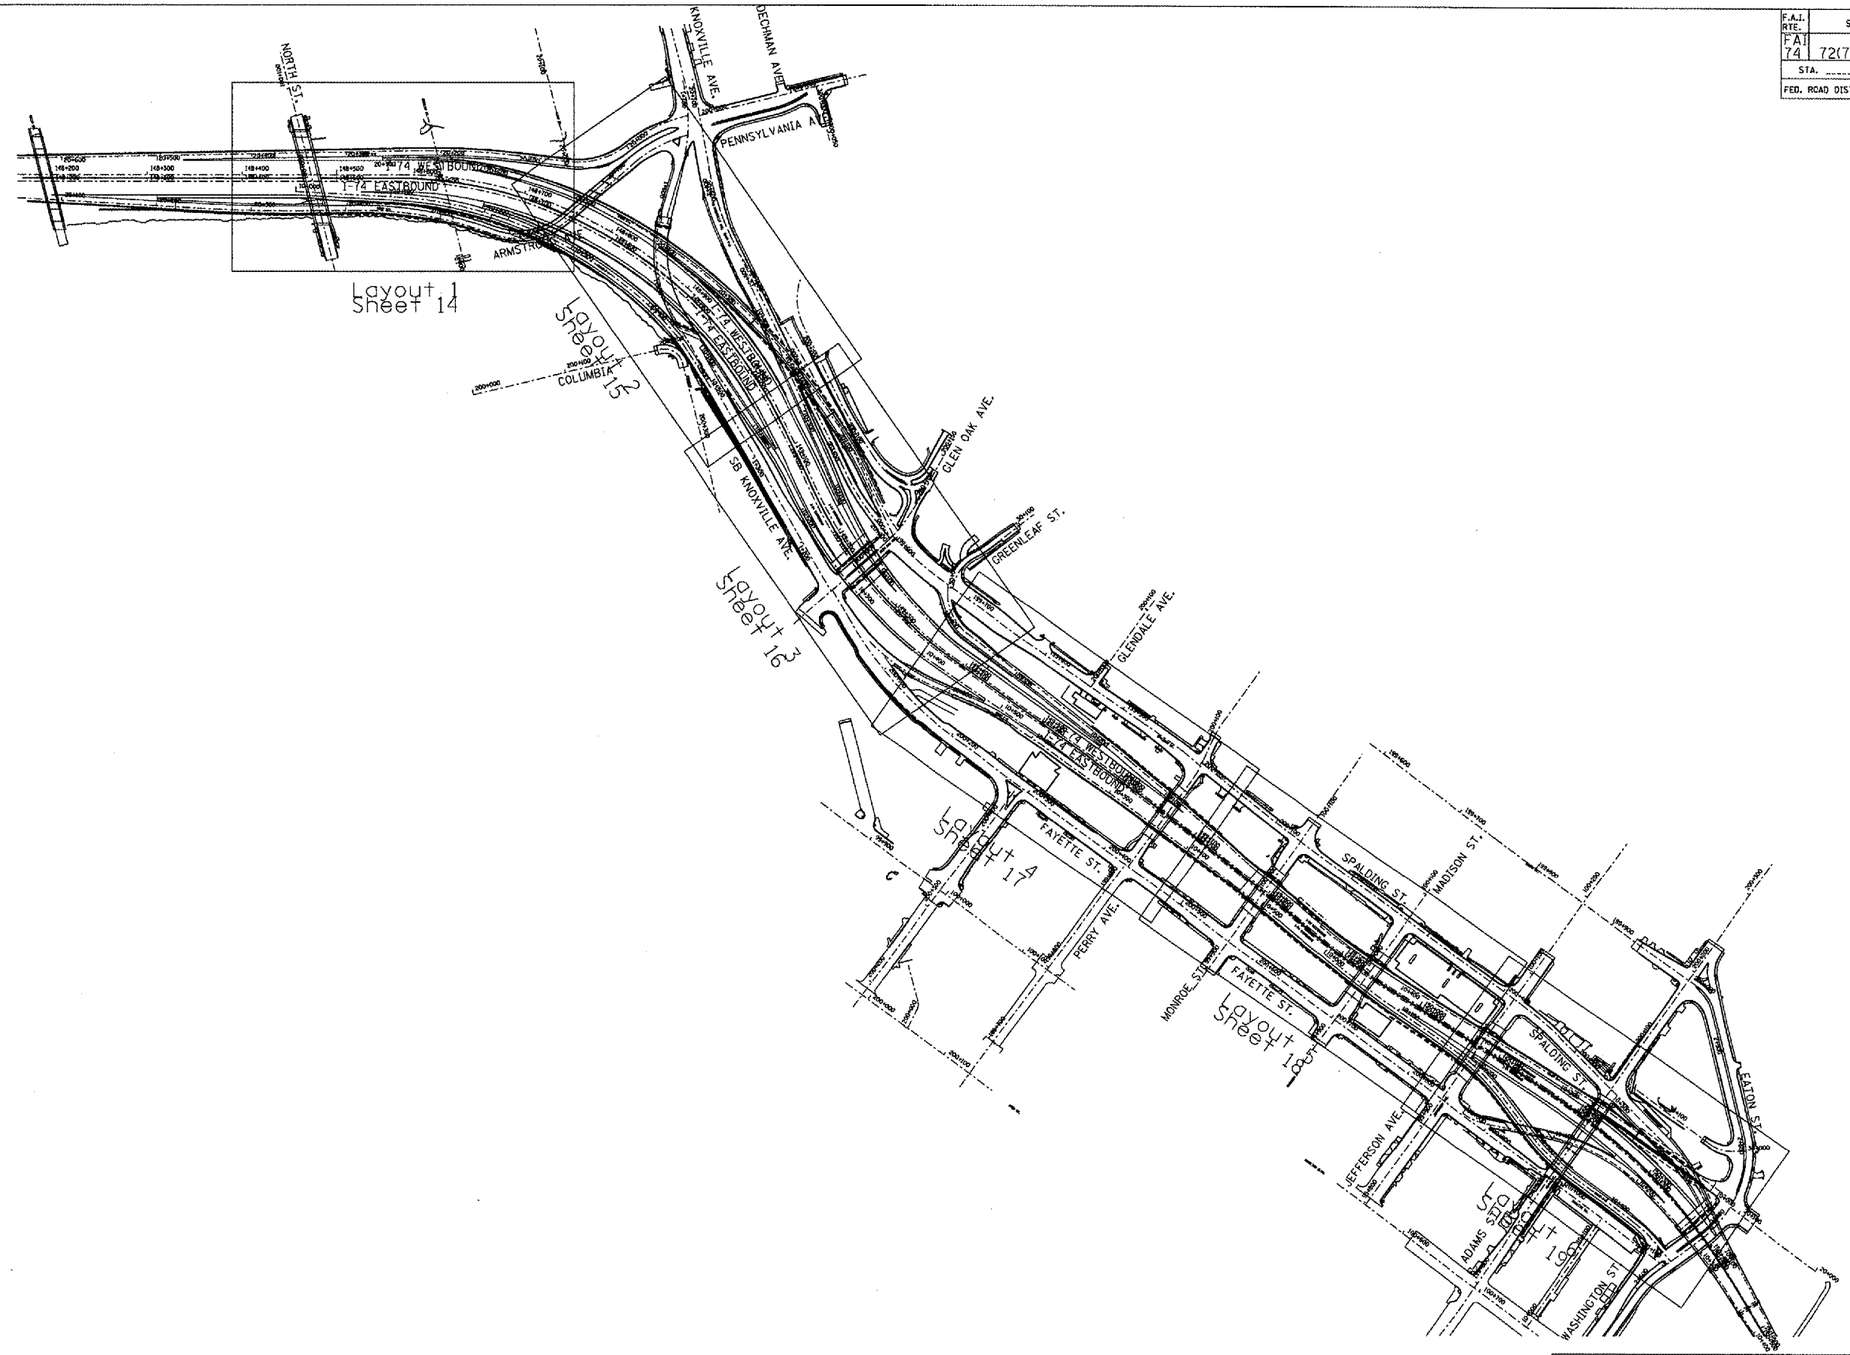

REVISIONS	
NAME	DATE
PS&E RJD	04/18/07
FINAL PLAN	05/11/04
PREFINAL PLAN	03/01/04
PRELIMINARY	11/17/03

ILLINOIS DEPARTMENT OF TRANSPORTATION

FAI ROUTE 74 (I-74)

OVERALL SCHEMATIC PLAN

DATE: 07/16/2004

DRAWN BY: KC/DL

CHECKED BY: JB