ROUTE NO.	SECTION	COUNTY	TOTAL SHEETS	SHEET NO.
F.A.I. I-74	*	Peoria		13
FED. ROAD DIST. NO. 4		ILLINOIS	FED. AID PROJECT-	

SHEET NO. 13
45 SHEETS

Contract # 68736

* D4 I-74 Noise Wall 2008

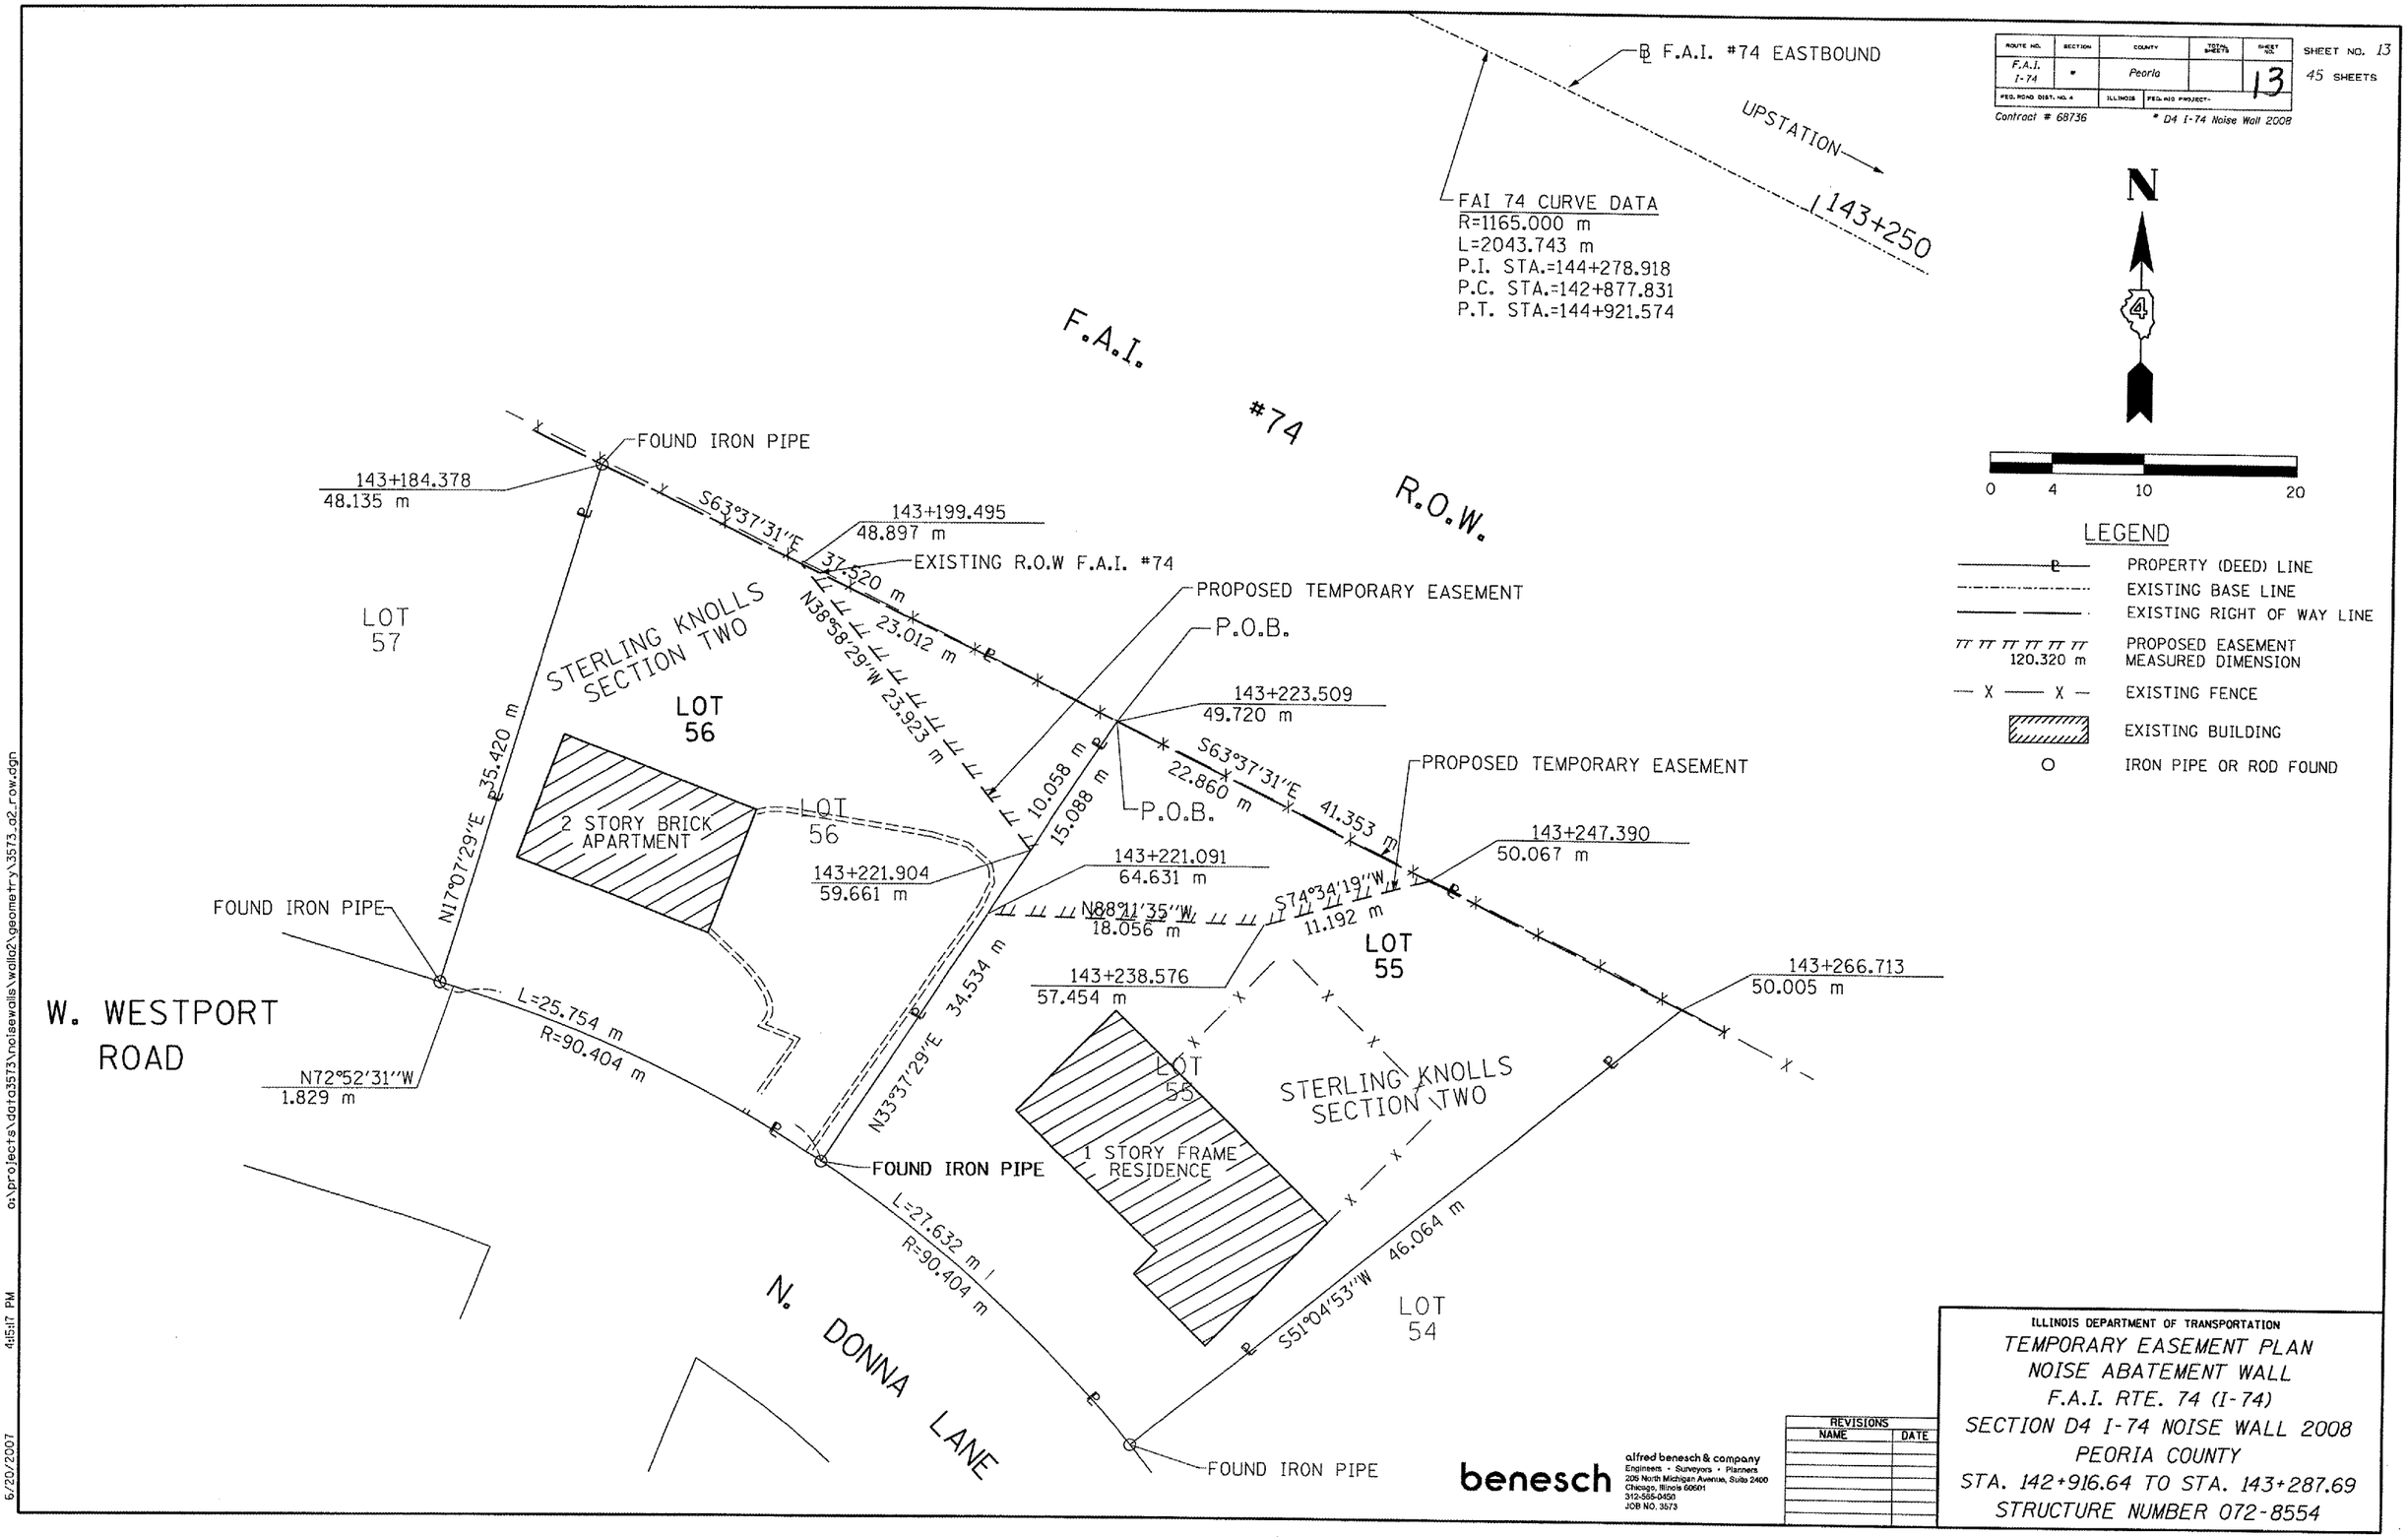

benesch

alfred benesch & company
Engineers • Surveyors • Planners
205 North Michigan Avenue, Suite 2400
Chicago, Illinois 60601
312-565-0450
JOB NO. 3573

REVISIONS	
NAME	DATE

ILLINOIS DEPARTMENT OF TRANSPORTATION

TEMPORARY EASEMENT PLAN
NOISE ABATEMENT WALL
F.A.I. RTE. 74 (I-74)
SECTION D4 I-74 NOISE WALL 2008
PEORIA COUNTY
STA. 142+916.64 TO STA. 143+287.69
STRUCTURE NUMBER 072-8554

6/20/2007 4:15:17 PM o:\projects\data3573\noisewalls\walls2\geometry\3573_a2_row.dgn