F.A.I. RTE.	SECTION	COUNTY	TOTAL SHEETS	SHEET NO.
I-74	*	Peoria	45	32
STA. 142+916.640		TO STA. 143+287.690		
FED. ROAD DIST. NO. 4	ILLINOIS	FED. AID PROJECT		

Contract # 68736 * D4 I-74 Noise Wall 2008

HORIZONTAL SCALE: 1:2
VERTICAL SCALE: 1:1

FINAL SURVEY	BY	DATE
SURVEYED		
PLOTTED		
NOTE BOOK		
AREAS		
AREAS CHECKED		

ORIGINAL SURVEY	BY	DATE
SURVEYED		
PLOTTED		
NOTE BOOK		
AREAS		
AREAS CHECKED		

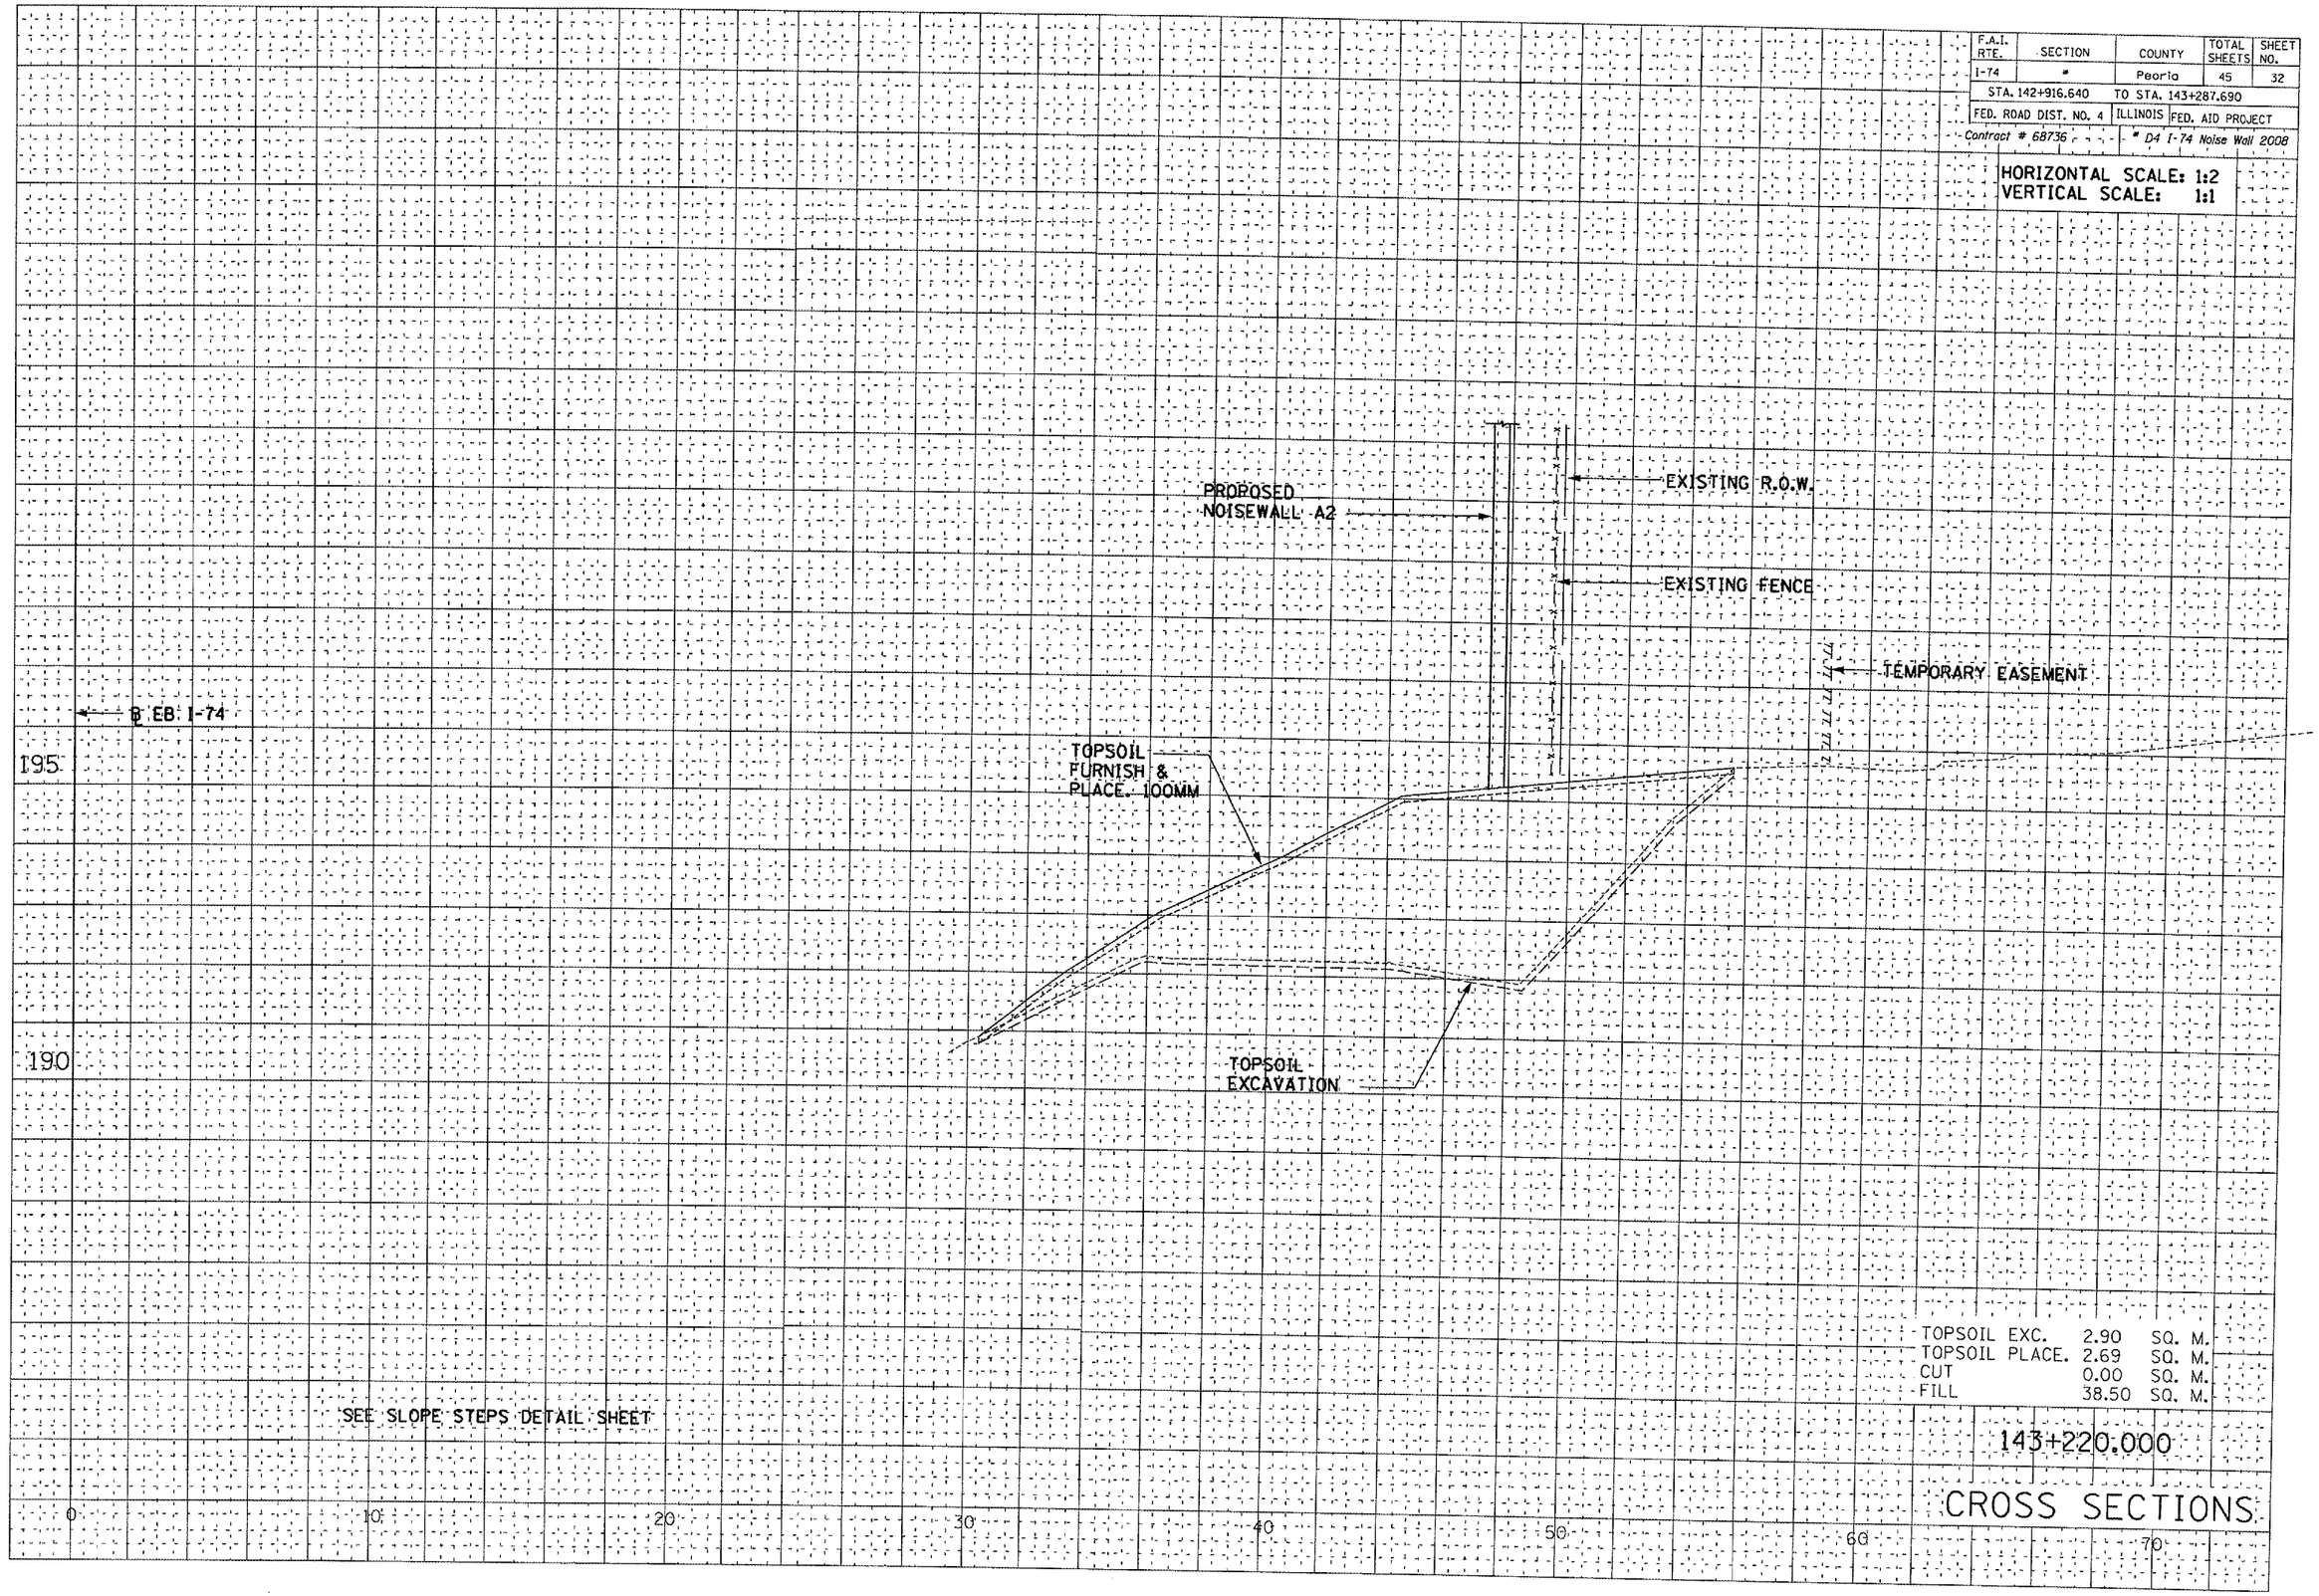

SEE SLOPE STEPS DETAIL SHEET

TOPSOIL EXC.	2.90	SQ. M.
TOPSOIL PLACE.	2.69	SQ. M.
CUT	0.00	SQ. M.
FILL	38.50	SQ. M.

143+220.000

CROSS SECTIONS