ESCA CONSULTANTS, INC.
CIVIL & STRUCTURAL ENGINEERS

CONTRACT NO. 74166

FAP RTE	SECTION	COUNTY	TOTAL SHEETS	SHEET NO.
716	(130BR-1)B-1	MACON	95	89
STA. 135+50.00		TO STA. 136+50.00		
FED. ROAD DIST. NO.	ILLINOIS	FED. AID PROJECT		

FINAL SURVEY NOTE BOOK | SURVEYED | PLOTTED | TEMPLATE AREAS | CROSS CHECKED | BY | DATE

ORIGINAL SURVEY NOTE BOOK | SURVEYED | PLOTTED | TEMPLATE AREAS | CROSS CHECKED | BY | DATE

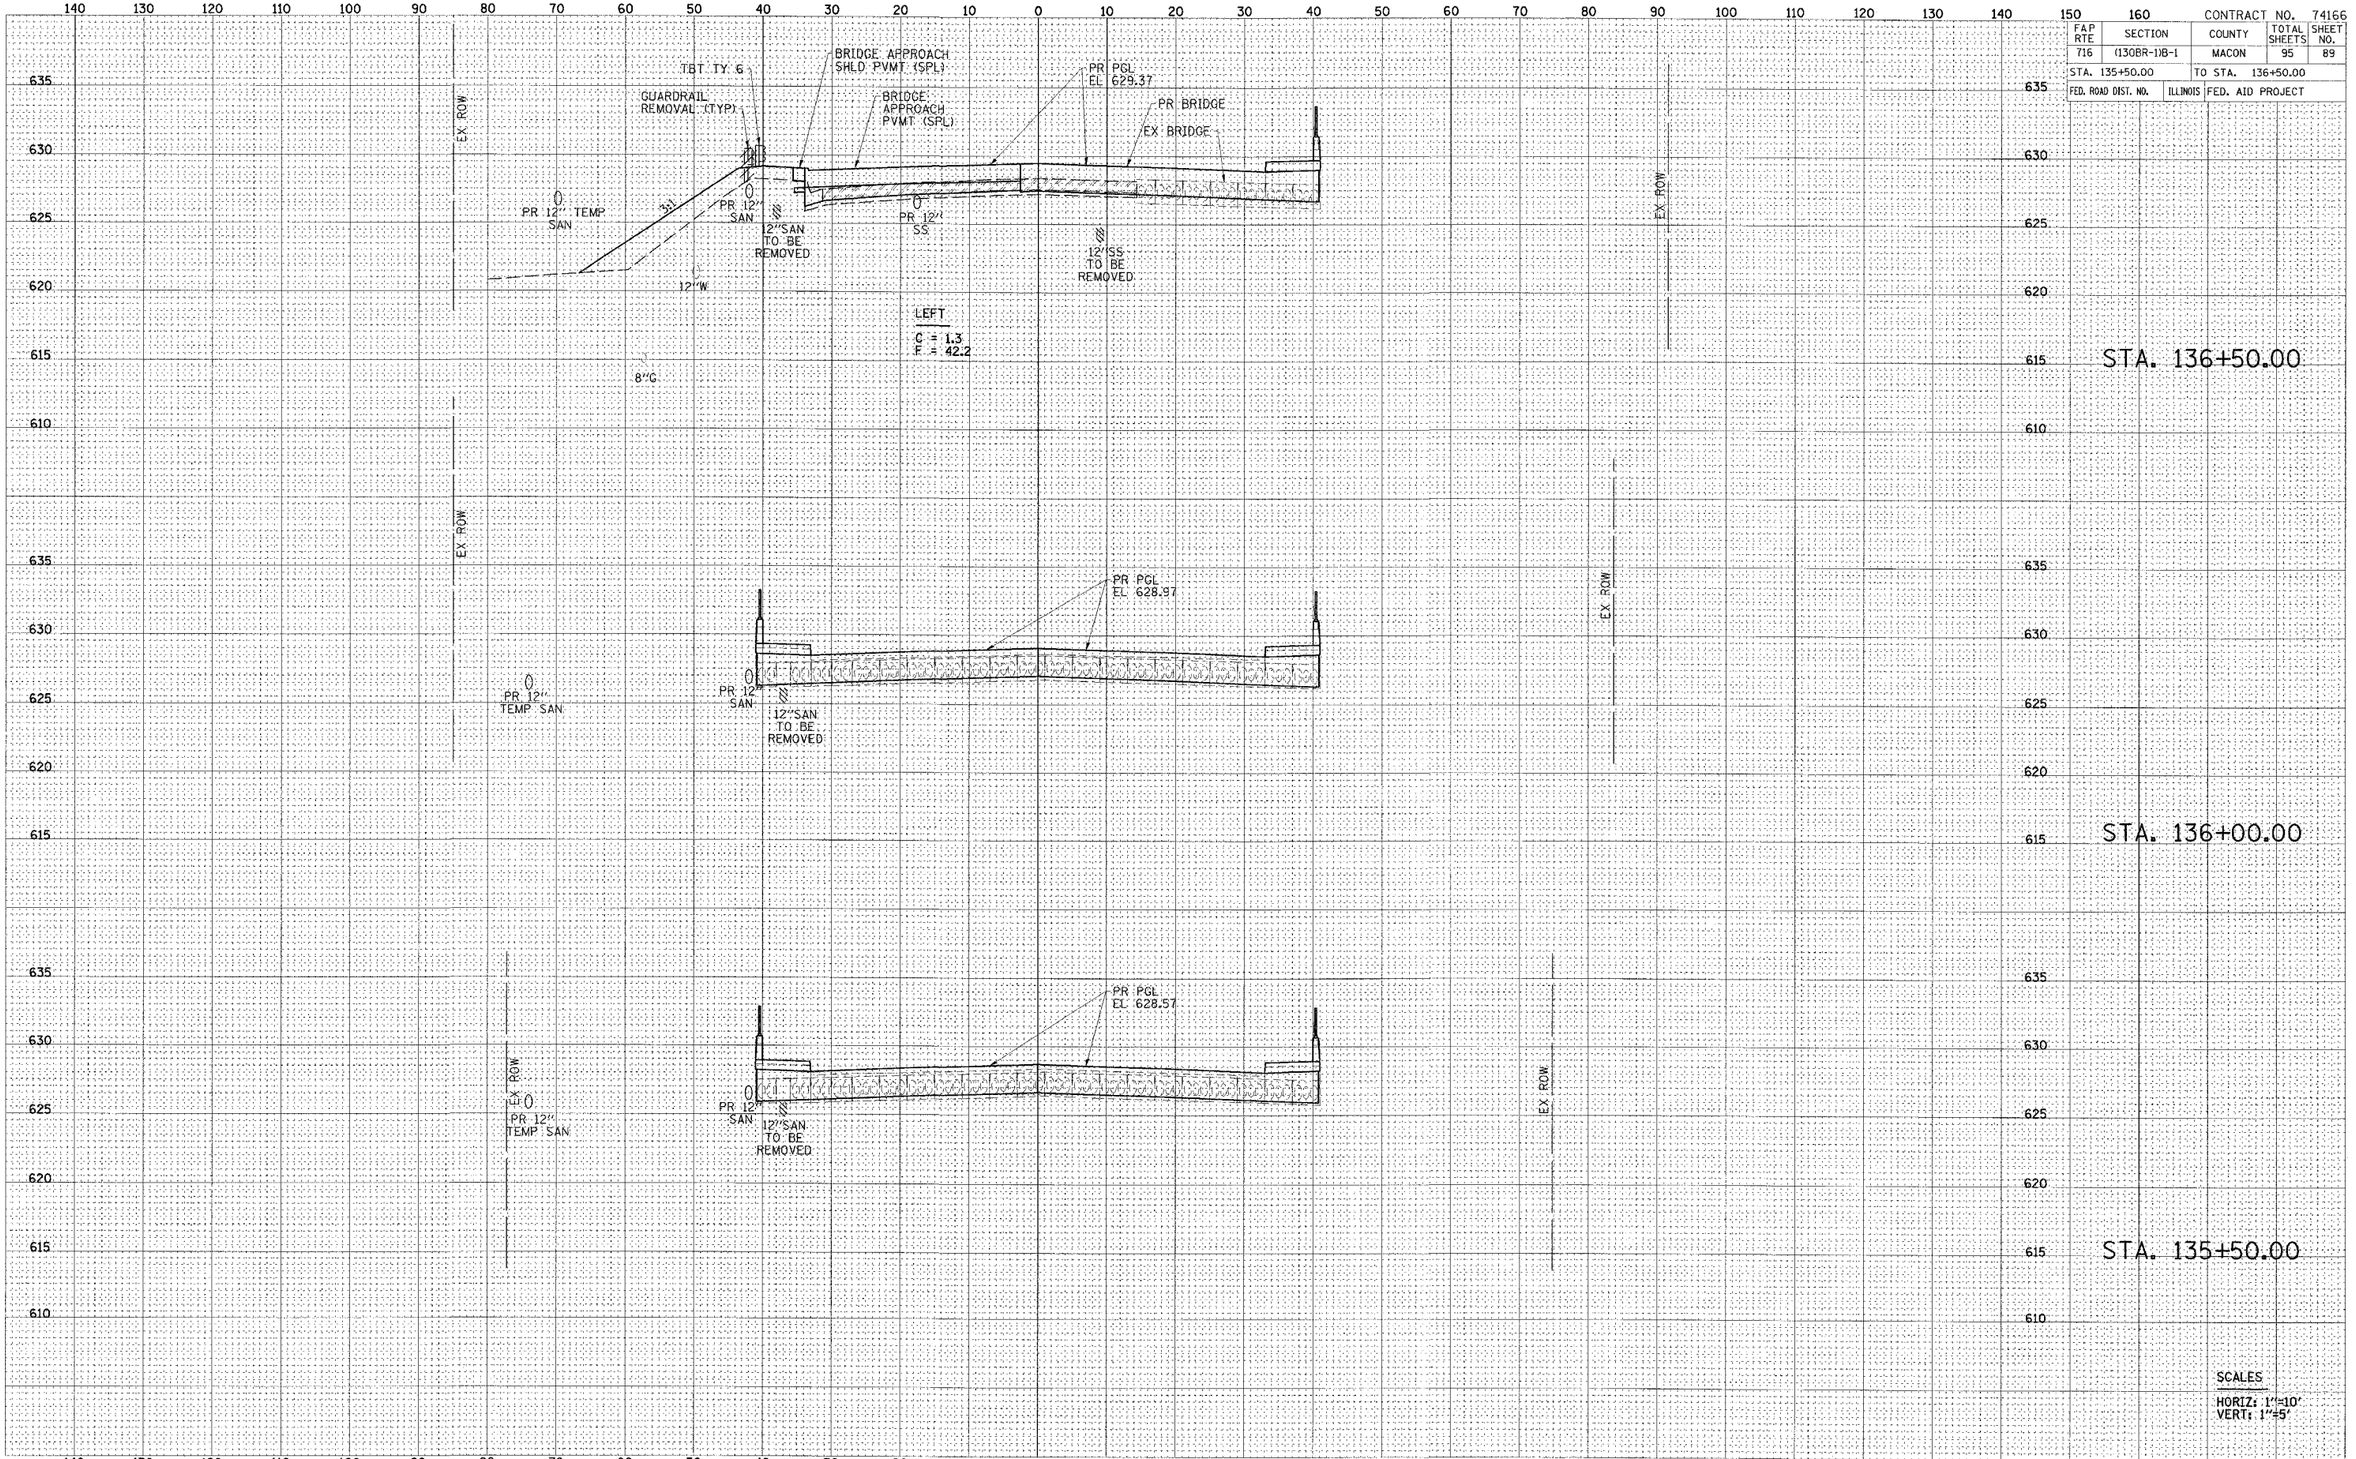

FAP 716 (IL 48) CROSS SECTIONS

STA. 135+50 TO STA. 136+50