CONTRACT NO. 76B28

F.A.P. RTE.	SECTION	COUNTY	TOTAL SHEETS	SHEET NO.
VAR	**	***	9	7
STA.		TO STA.		
FED. ROAD DIST. NO.	ILLINOIS	FED. AID PROJECT		

** DIST 8 DEEP WELLS 2008-1
*** MADISON & ST. CLAIR

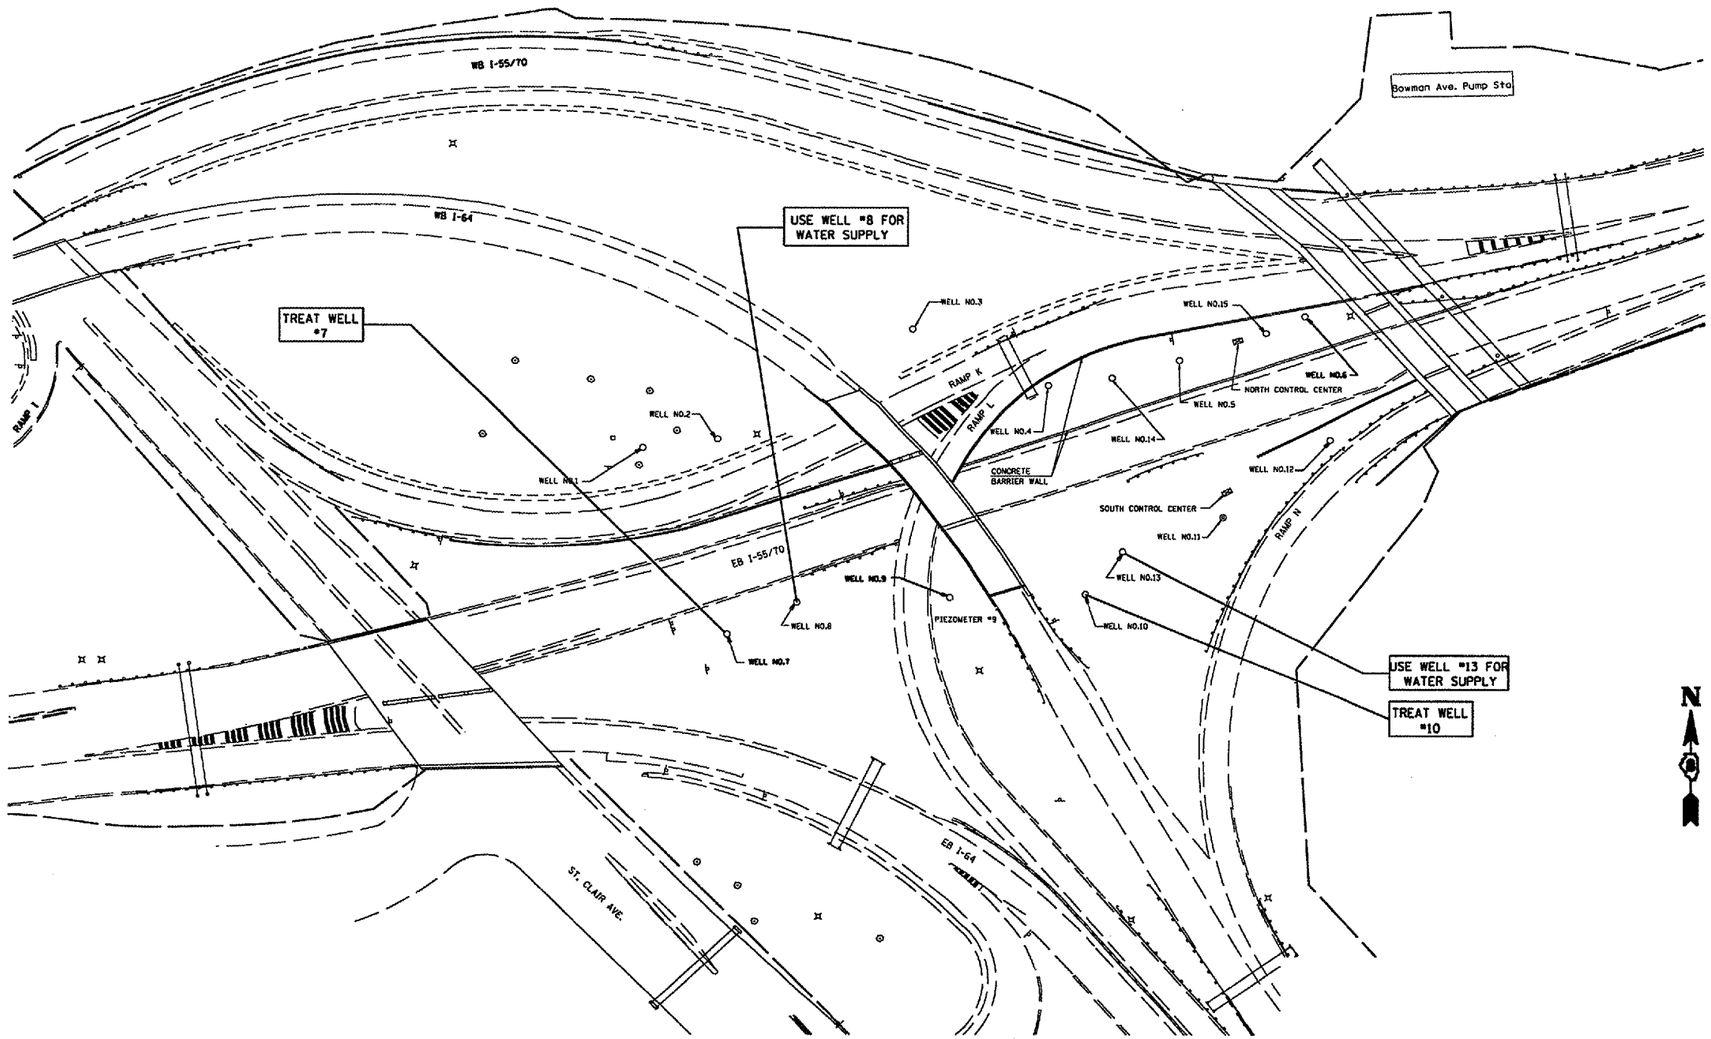

LOCATION	ADDITIONAL TREATMENT NO.1	ADDITIONAL TREATMENT NO. 2	WELL CHEMICAL TREATMENT	WELL CHEMICAL TREATMENT SPECIAL	SONAR JET TREATMENT
WELL #7	X	X			X
WELL #10	X	X			X

50' 0 50' 100'
SCALE: 1" = 50'

REVISIONS	
NAME	DATE

ILLINOIS DEPARTMENT OF TRANSPORTATION

LOCATION 4 SITE PLAN
TRI-LEVEL WELLS

VARIOUS ROUTES
DISTRICT 8 DEEP WELLS 2008-1
MADISON & ST. CLAIR COUNTY

DRAWN BY:

PLOT DATE: *DATE-TIME*

PLAN
NOTE BOOK NO.
SURVEYED
PLOTTED
ALIGNMENT CHECKED
RT. OF WAY CHECKED
CADD FILE NAME
BY
DATE

DATE
DATE-TIME
DGN-SPEC
*REF-
*REF-