F.A.U. RTE.	SECTION	COUNTY	TOTAL SHEETS	SHEET NO
1545	00-00115-00-BR	DUPAGE	77	69
STA. 1+31.77		TO STA. 5+50.00		
FED. ROAD DIST. NO.	ILLINOIS	FED. AID PROJECT		

CONTRACT 83961

PLAN VIEW WITH ALL FACILITIES SHOWN
(SEE PAGE 5 AND 6 FOR DETAIL LAY OUT OF DUCTBANK)

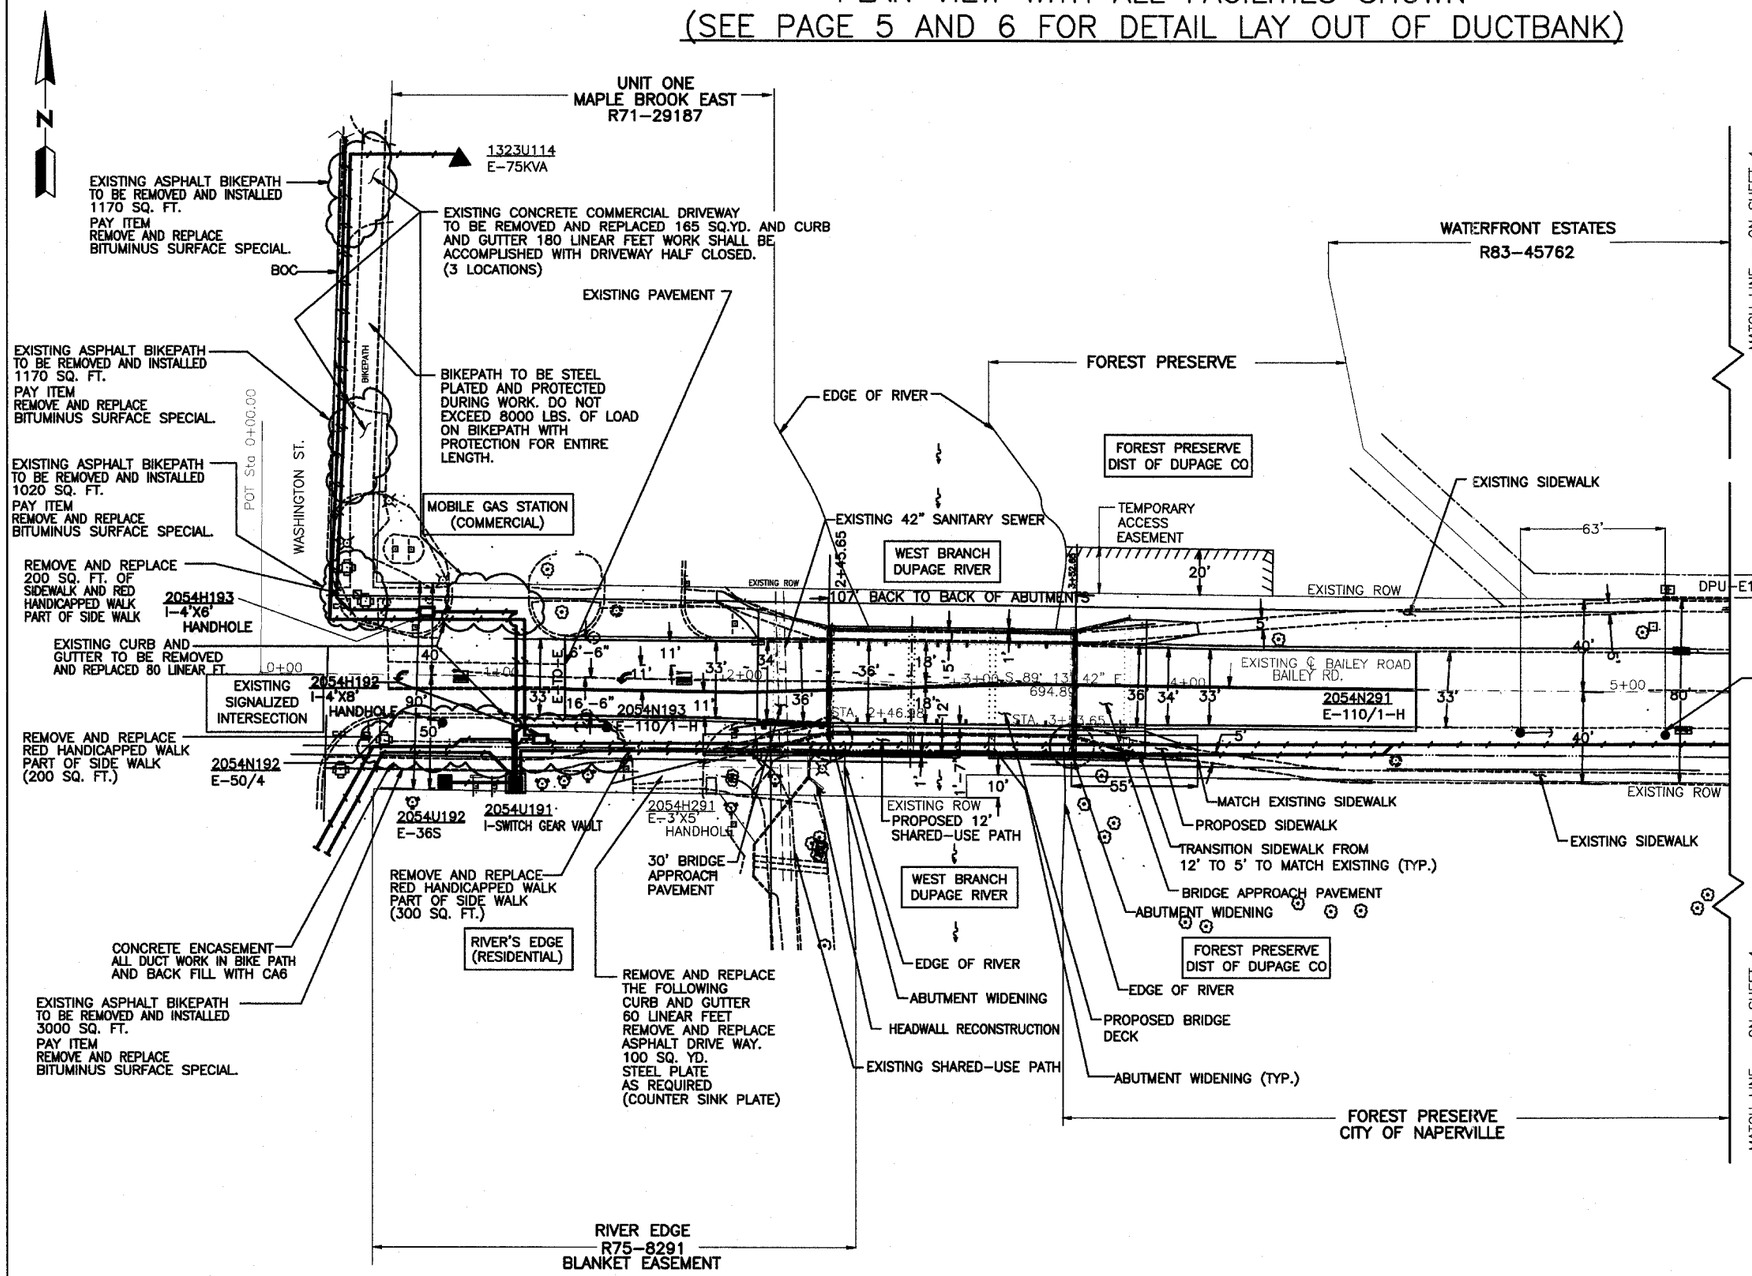

LEGEND

EXISTING

OVERHEAD

- E-POLE
- E-3-4/0 AAA PRI.
- E-ANCHOR & GUY ASSEMBLY

UNDERGROUND

- E-TRANSFORMER
- E-SW. MOD., FUSE MOD. or TERM. MOD.
- E-HANDHOLE
- E-1-1/0 STR. AL. 15kV W/CONC. JKT.
- E-3-1/0 STR. AL. 15kV W/CONC. JKT.
- E-DUCT BANK
- E-EASEMENT
- E-TRAFFIC LIGHT
- E-INLET
- E-STREET LIGHT
- E-TREE/SHRUB

INSTALL

UNDERGROUND

- I-SW. MOD., FUSE MOD.
- I-HANDHOLE
- I-DUCT BANK

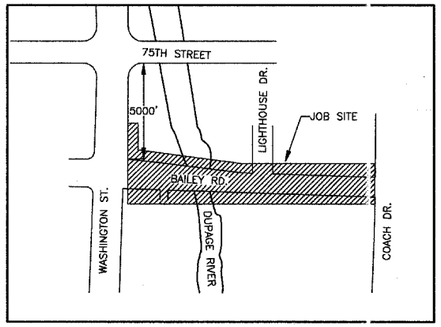

LOCATION MAP
N.T.S.

CITY OF NAPERVILLE/DEPARTMENT OF PUBLIC UTILITIES – ELECTRIC

CALL J.U.L.I.E. 48 HRS. PRIOR TO CONSTRUCTION

PROJECT TITLE: BAILEY RD. BRIDGE DUCTBANK INSTALLATION		MAP NO.: 2054/1323	CAD FILE: .DWG
PROJECT DESCRIPTION: COORDINATED WITH BRIDGE IMPROVEMENT		DRAWN BY: JK	PROJECT NO.: EU12-06-04
DATE: 05-15-07	WORK REQUEST NO.: 58199	SEC.	COMPLETED BY:
ISSUED		SCALE: 1"=30'	SHEET 3 OF 23
ENGINEER: RPB			
REVISION: 1 2 3			