CONTRACT NO. 83964

F.A.U. RTE.	SECTION	COUNTY	TOTAL SHEETS	SHEET NO.
3509	00-00173-00-FP	COOK	246	23
STA.	TO STA.			
FED. ROAD DIST. NO. 7	ILLINOIS	FED. AID PROJECT		

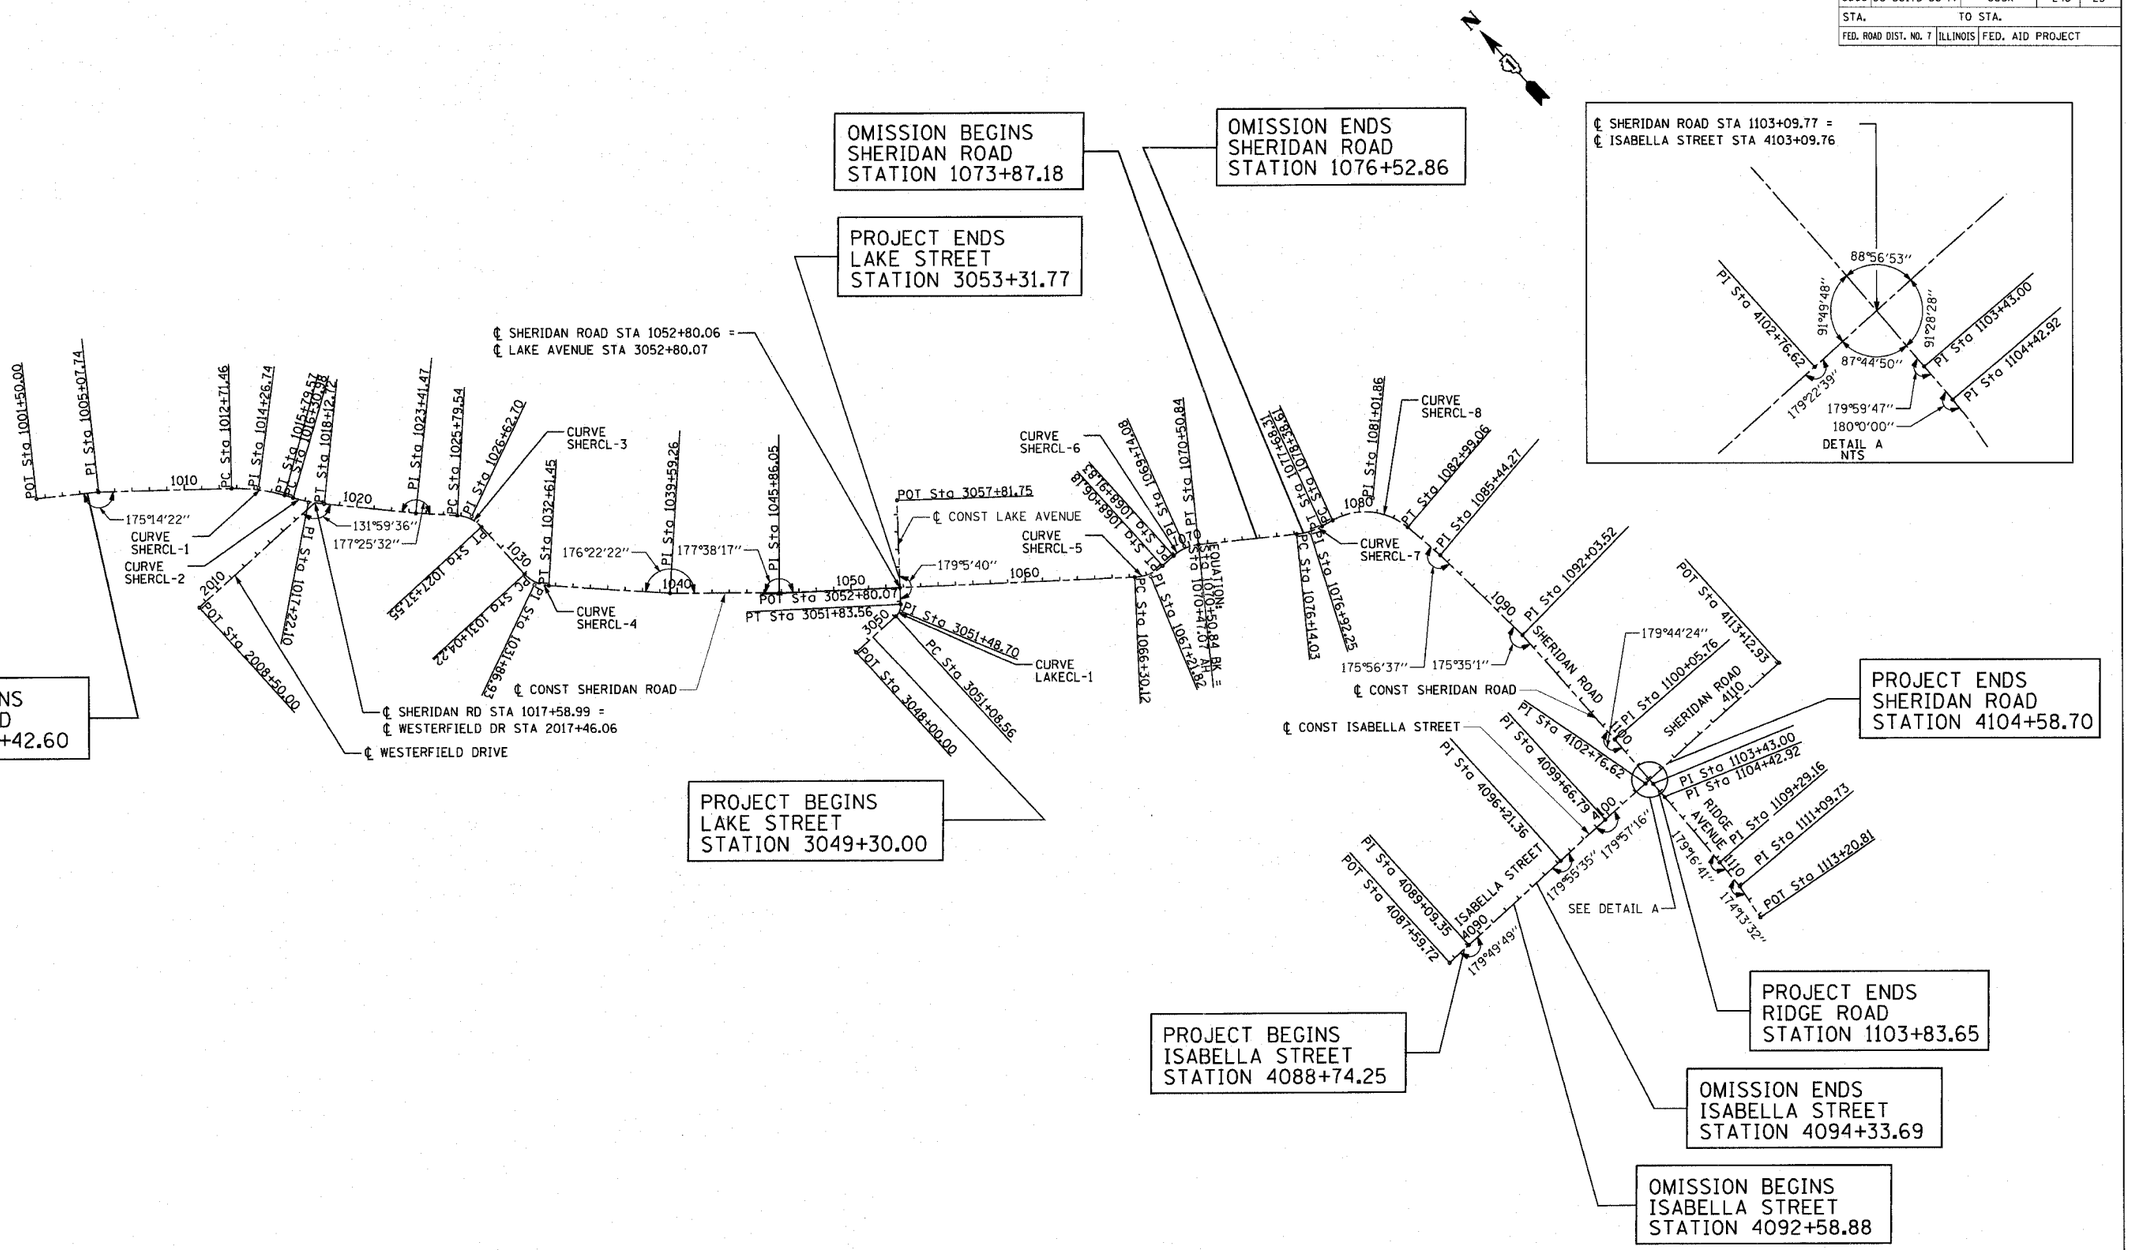

REVISIONS NAME	DATE

ILLINOIS DEPARTMENT OF TRANSPORTATION

ALIGNMENT, TIES AND BENCHMARKS

SHERIDAN ROAD

400' 0 400'
HORIZ. 1"=400'

DATE 7/13/07
DRAWN BY LTD
CHECKED BY BJL

PLOT DATE = 7/12/2007
FILE NAME = g:\cd85\0085\road\sheets\ALTIES01.dgn
PLOT SCALE = 400.0000 ' / IN.
USER NAME = bjohnson

TranSystems
1051 PERIMETER DRIVE, SUITE 1025
SCHAUMBURG, ILLINOIS 60173
(847) 605-9600