CONTRACT NO. 83964

F.A.U RTE.	SECTION	COUNTY	TOTAL SHEETS	SHEET NO.
3509	00-00173-00-FP	COOK	246	36
STA. 4099+00		TO STA.4113+13		
FED. ROAD DIST. NO. 7	ILLINOIS	FED. AID PROJECT		

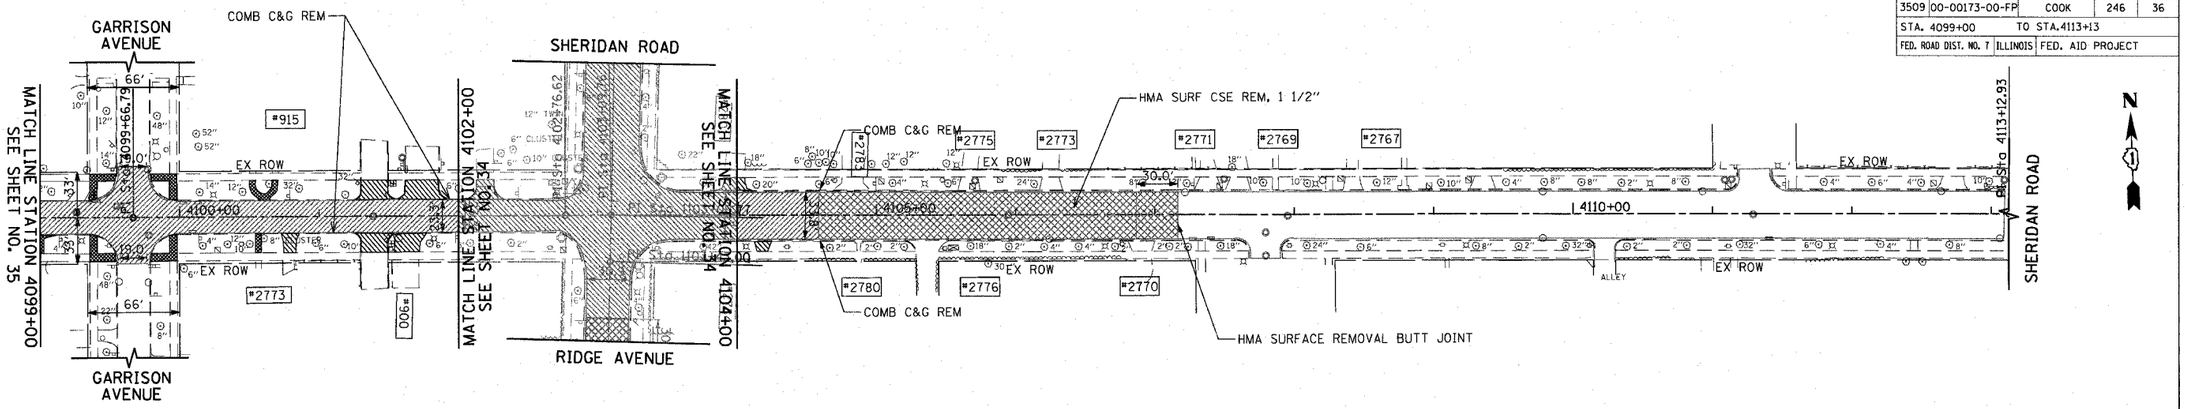

EXISTING

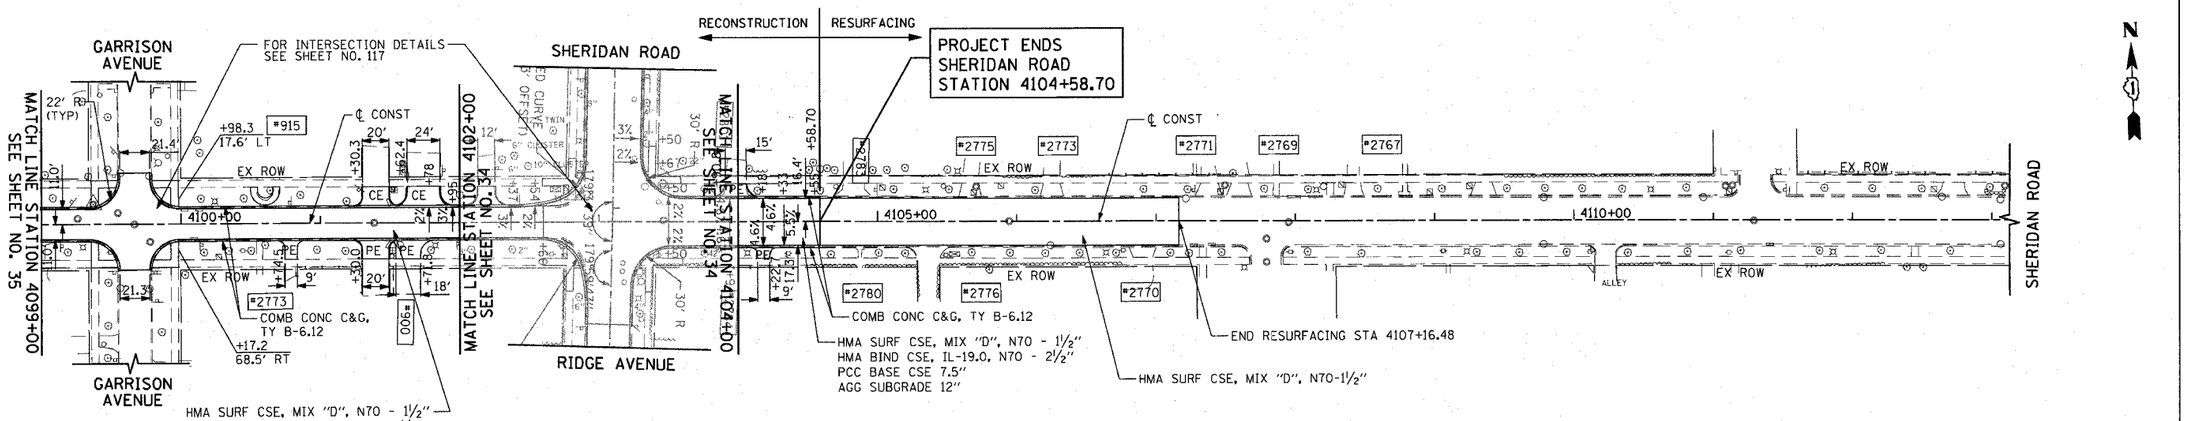

PROPOSED

FOR LEGEND AND NOTES SEE SHEET NO. 26

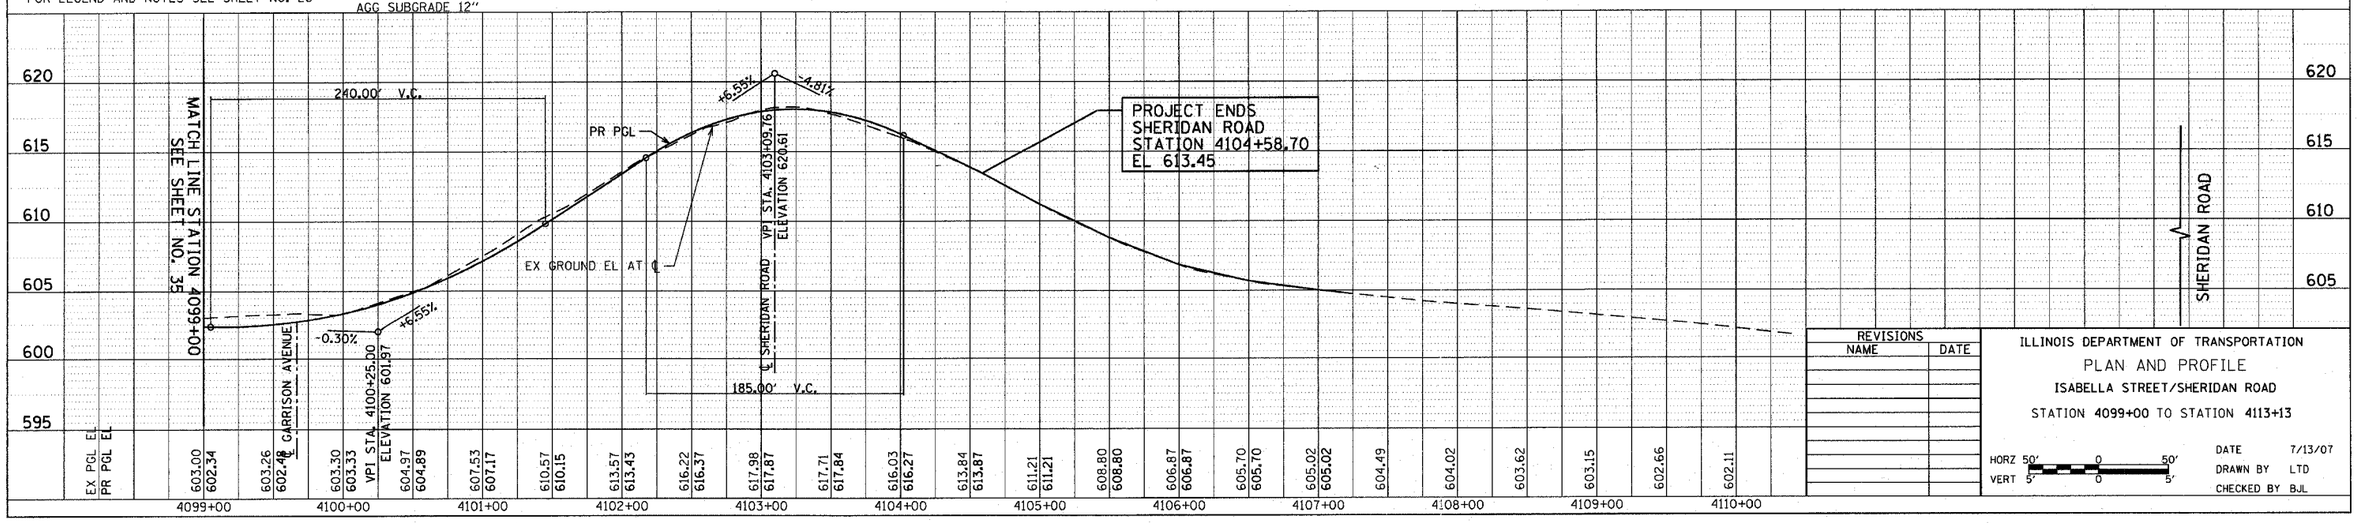

REVISIONS NAME	DATE

ILLINOIS DEPARTMENT OF TRANSPORTATION

PLAN AND PROFILE

ISABELLA STREET/SHERIDAN ROAD

STATION 4099+00 TO STATION 4113+13

HORZ 50' 0 50'
VERT 5' 0 5'

DATE 7/13/07
DRAWN BY LTD
CHECKED BY BJL

PLOT DATE = 7/12/2007
FILE NAME = g:\cadd\20857\road\sheets\ppil.ant
PLOT SCALE = 40.0000 ' / IN.
PLOT STYLE = ill.stb
USER NAME = b_holman

PLAN
SURVEYED
PLOTTED
ALIGNMENT CHECKED
GRADES CHECKED
CADD FILE NAME
NOTE BOOK
NO.
BY
DATE

PROFILE
SURVEYED
PLOTTED
GRADES CHECKED
ALIGNMENT
STRUCTURE NO'S/ATN'S CHKD
NOTE BOOK
NO.
BY
DATE

1051 PERIMETER DRIVE, SUITE 1025
SCHAUMBURG, ILLINOIS 60173
(847) 805-9600
TranSystems