CONTRACT NO. 83964

F.A.U RTE.	SECTION	COUNTY	TOTAL SHEETS	SHEET NO.
3509	00-00173-00-FP	COOK	246	216
STA. 1059+00.00	TO STA. 1061+50.00			
FED. ROAD DIST. NO. 1	ILLINOIS	FED. AID PROJECT		

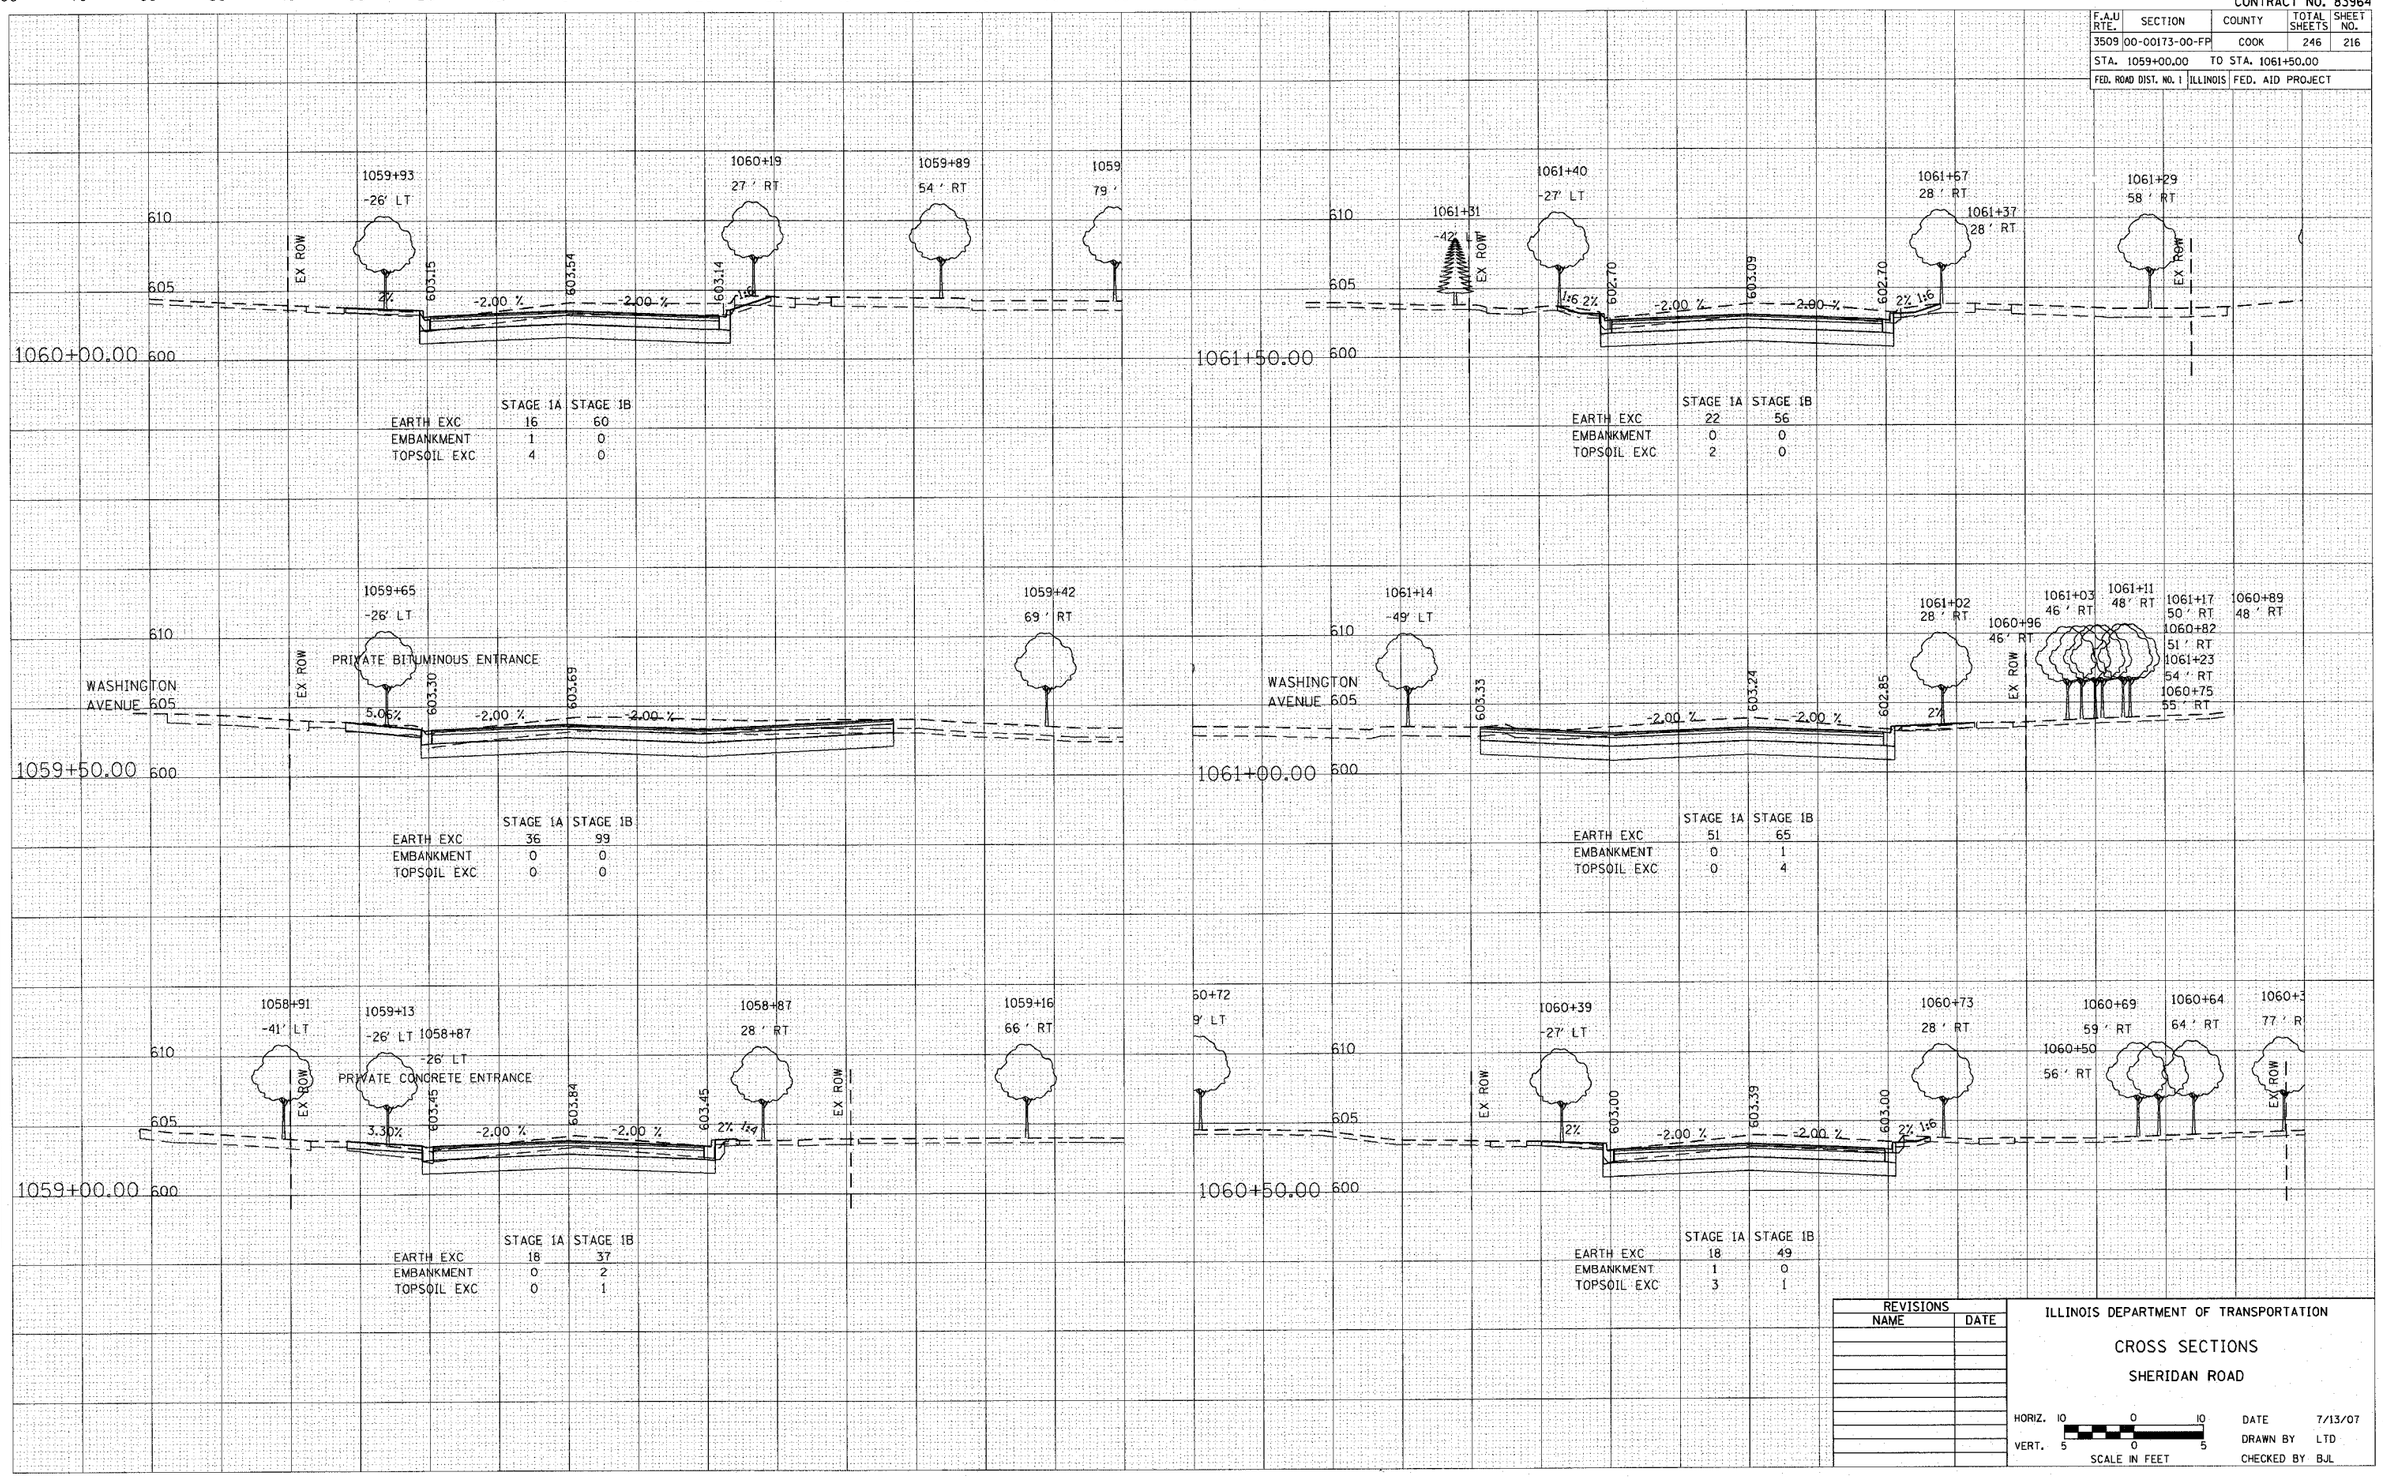

REVISIONS	
NAME	DATE

ILLINOIS DEPARTMENT OF TRANSPORTATION

CROSS SECTIONS

SHERIDAN ROAD

HORIZ. 10 0 10 SCALE IN FEET

VERT. 5 0 5

DATE 7/13/07

DRAWN BY LTD

CHECKED BY BJL

FINAL SURVEY / ORIGINAL SURVEY — NOTE BOOK — NO. — SURVEYED — PLOTTED — TEMPLATE — AREAS — AREAS CHECKED — BY — DATE