CONTRACT NO. 83964

F.A.U RTE.	SECTION	COUNTY	TOTAL SHEETS	SHEET NO.
3509	00-00173-00-FP	COOK	246	229
STA. 1088+50.00		TO STA. 1089+50.00		
FED. ROAD DIST. NO. 1	ILLINOIS	FED. AID PROJECT		

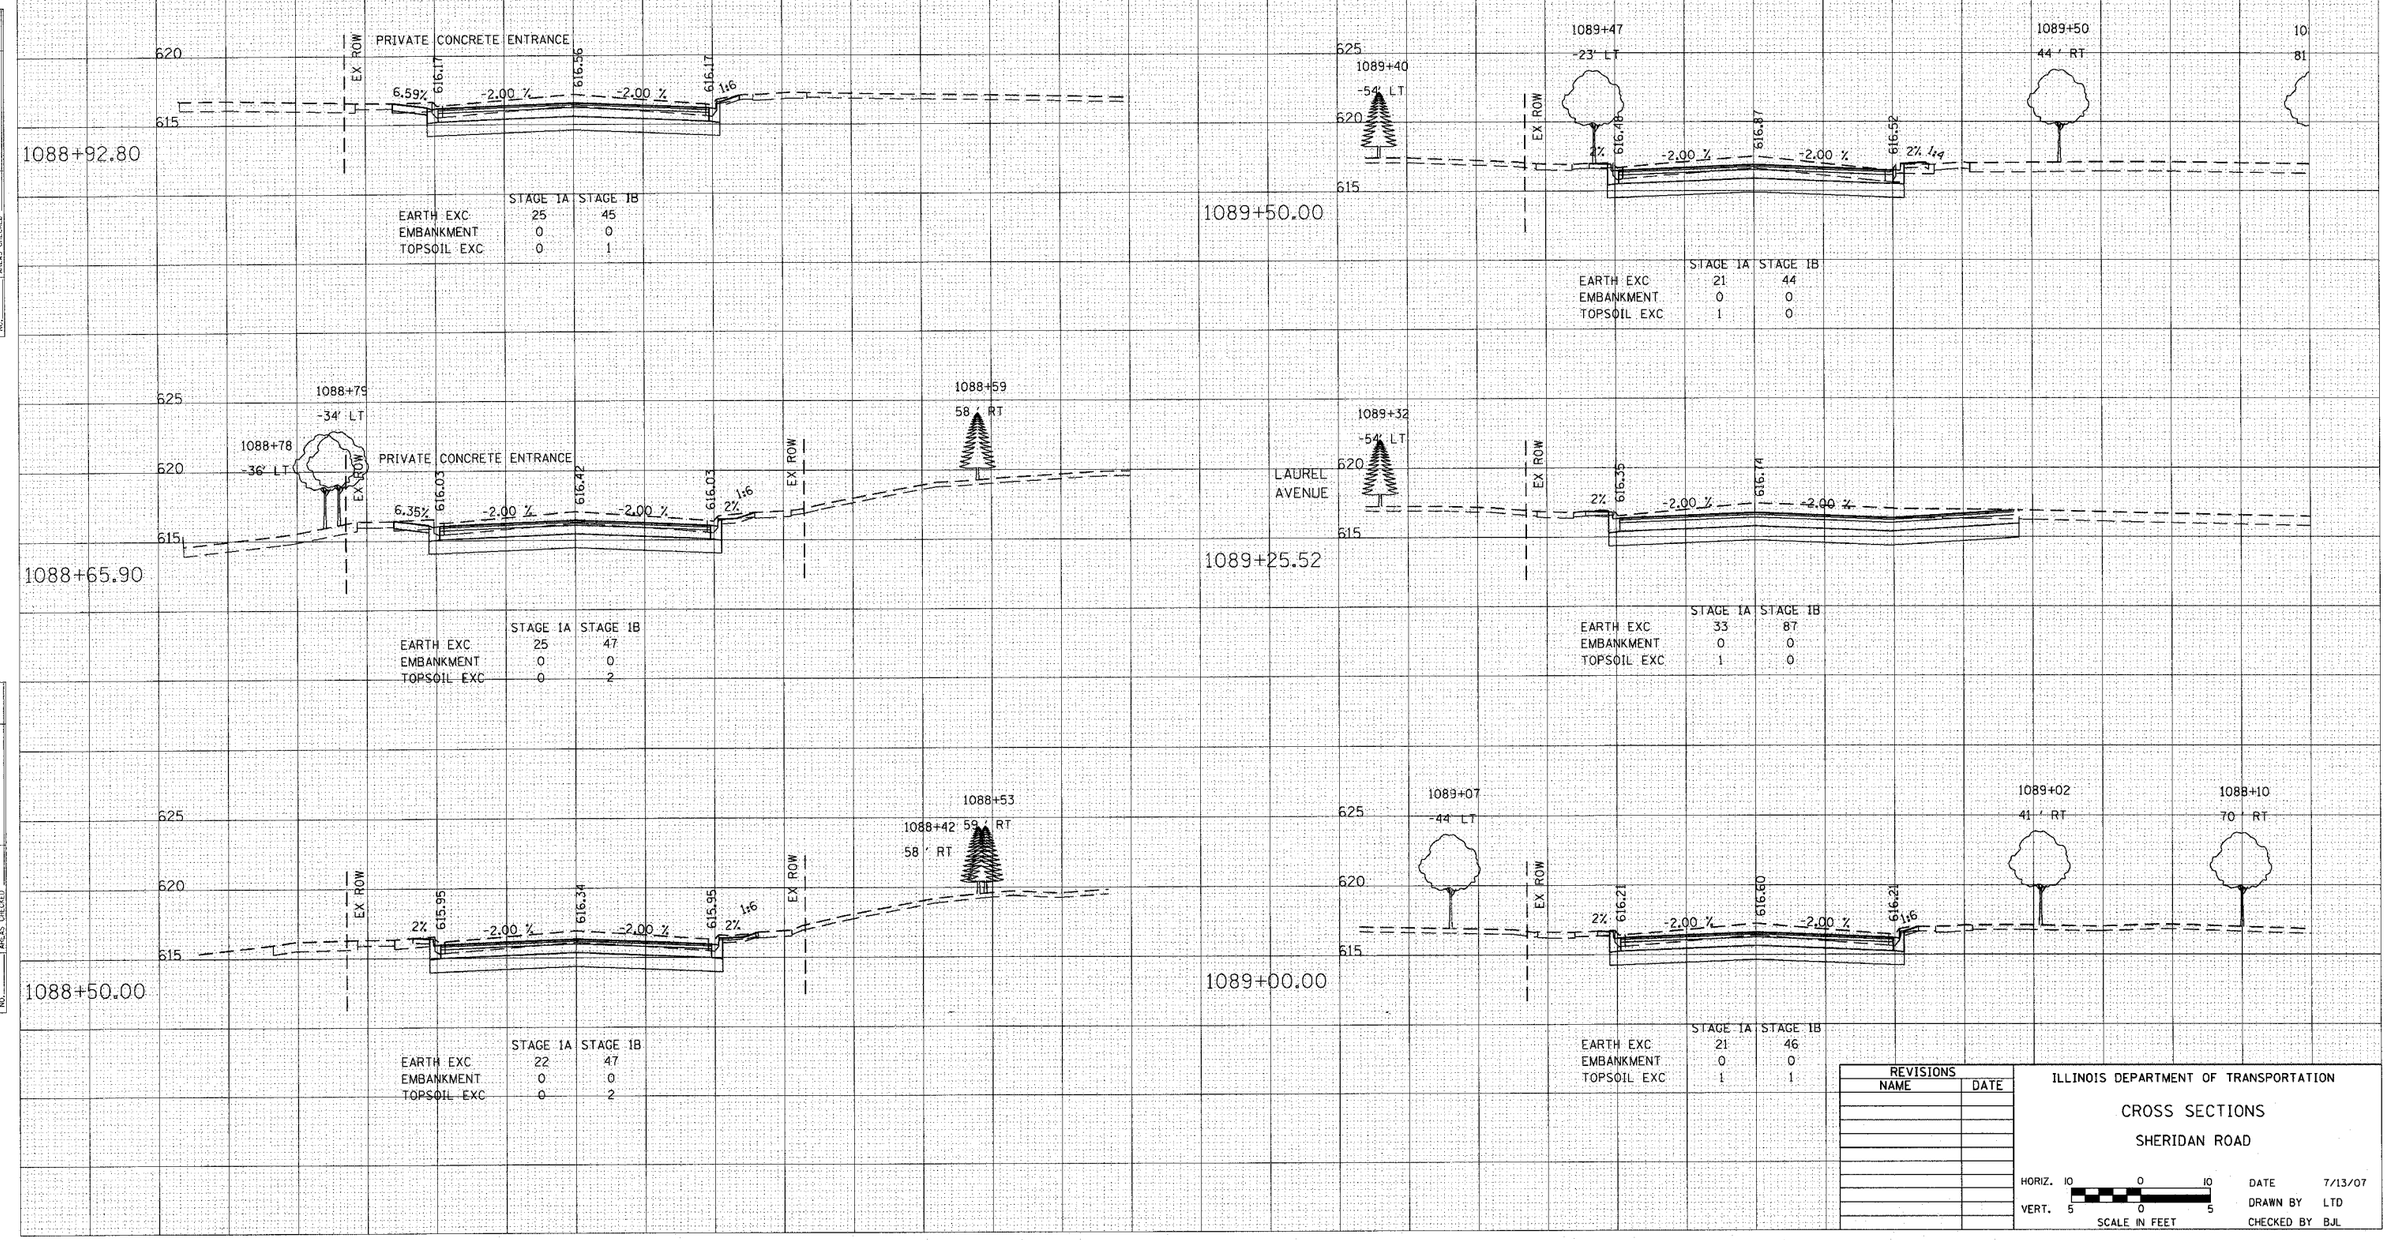

1088+92.80	STAGE 1A	STAGE 1B
EARTH EXC	25	45
EMBANKMENT	0	0
TOPSOIL EXC	0	1

1089+50.00	STAGE 1A	STAGE 1B
EARTH EXC	21	44
EMBANKMENT	0	0
TOPSOIL EXC	1	0

1088+65.90	STAGE 1A	STAGE 1B
EARTH EXC	25	47
EMBANKMENT	0	0
TOPSOIL EXC	0	2

1089+25.52	STAGE 1A	STAGE 1B
EARTH EXC	33	87
EMBANKMENT	0	0
TOPSOIL EXC	1	0

1088+50.00	STAGE 1A	STAGE 1B
EARTH EXC	22	47
EMBANKMENT	0	0
TOPSOIL EXC	0	2

1089+00.00	STAGE 1A	STAGE 1B
EARTH EXC	21	46
EMBANKMENT	0	0
TOPSOIL EXC	1	1

REVISIONS NAME	DATE

ILLINOIS DEPARTMENT OF TRANSPORTATION

CROSS SECTIONS

SHERIDAN ROAD

HORIZ. 10 0 10 — VERT. 5 0 5 — SCALE IN FEET

DATE 7/13/07

DRAWN BY LTD

CHECKED BY BJL

FINAL SURVEY — NOTE BOOK — NO. — SURVEYED — PLOTTED — TEMPLATE — AREAS — AREAS CHECKED — DATE — BY

ORIGINAL SURVEY — NOTE BOOK — NO. — SURVEYED — PLOTTED — TEMPLATE — AREAS — AREAS CHECKED — DATE — BY