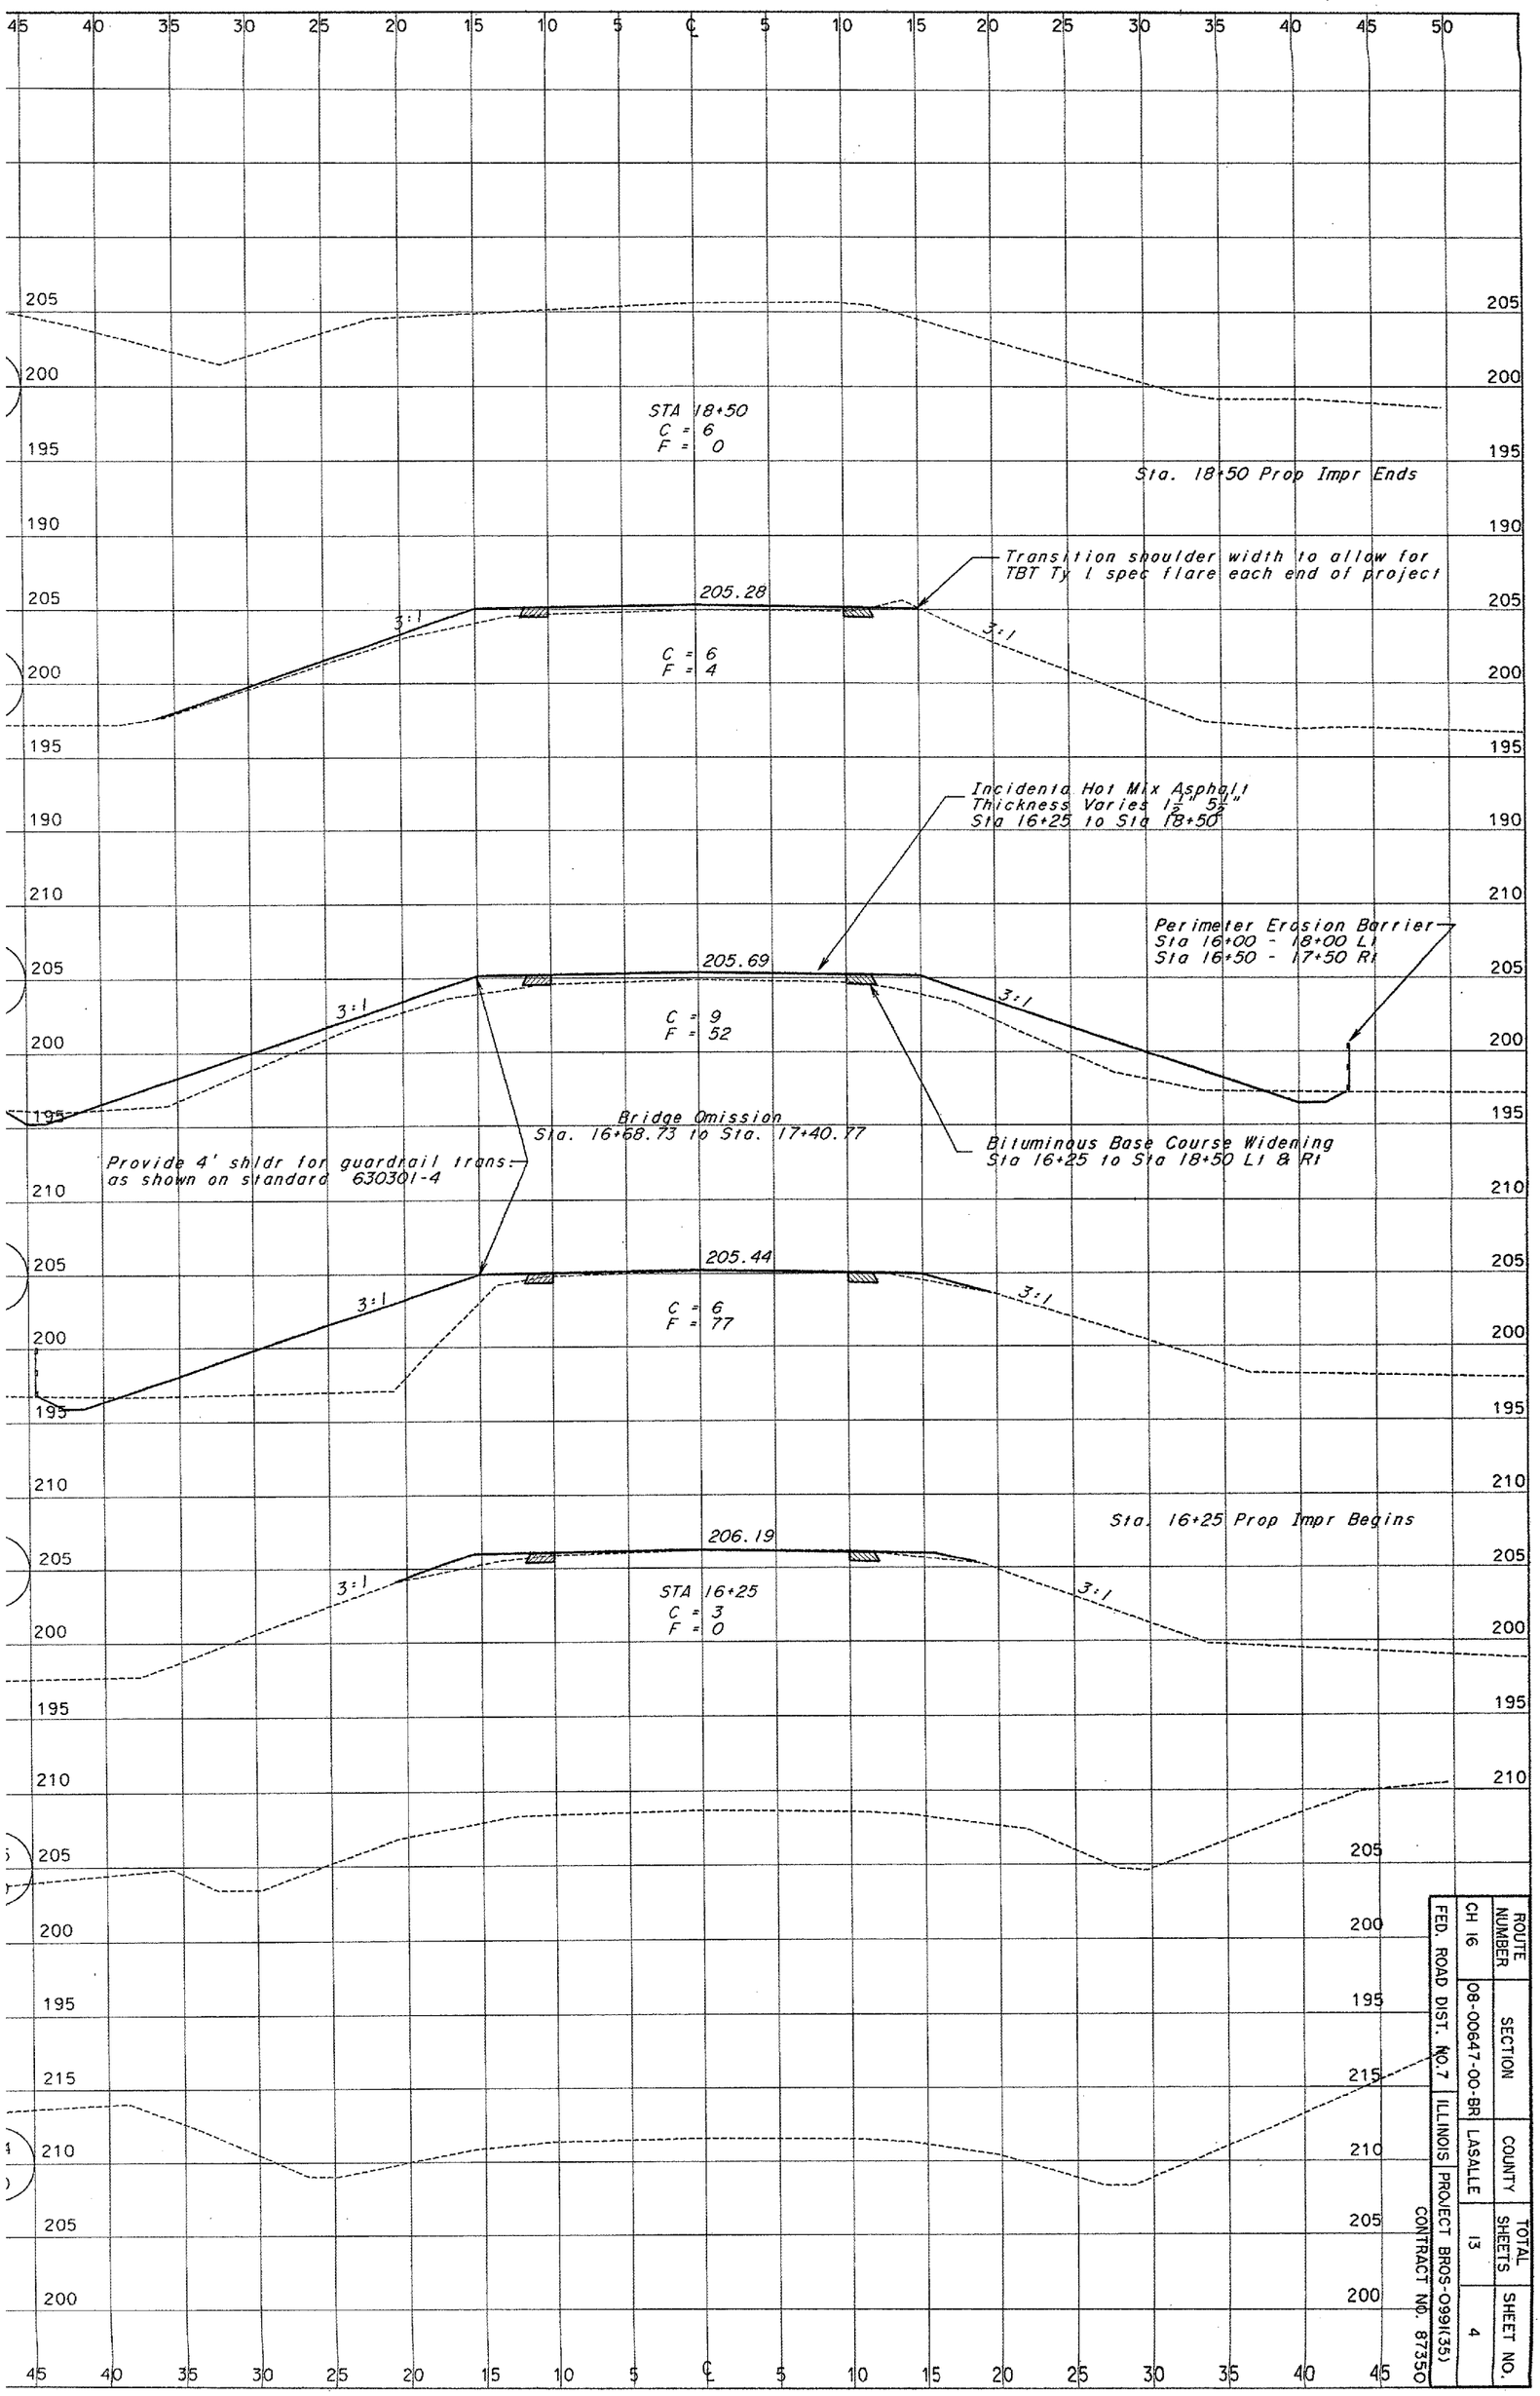

ROUTE NUMBER	SECTION	COUNTY	TOTAL SHEETS	SHEET NO.
CH 16	08-00647-00-BR	LASALLE	13	4

FED. ROAD DIST. NO. 7 ILLINOIS PROJECT BROS-099(35)

CONTRACT NO. 87350