CONTRACT NO. 89318

F.A.U. RTE.	SECTION	COUNTY	TOTAL SHEETS	SHEET NO.
6711	00-00164-00-SP	TAZEWELL	80	26
STA. 32+00.00		TO STA. 37+50.00		
FED. ROAD DIST. NO.		ILLINOIS	FED. AID PROJECT	

NOTES:
1. ENTRANCE TYPE 1 REFERS TO URBAN ENTRANCES, ACCESSIBLE TO THE DISABLED, FOR CURBLINE SIDEWALKS
2. FOR COMMERCIAL ENTRANCES, SEE DETAIL ON GEOMETRICS AND PAVEMENT GRADES SHEET 2.

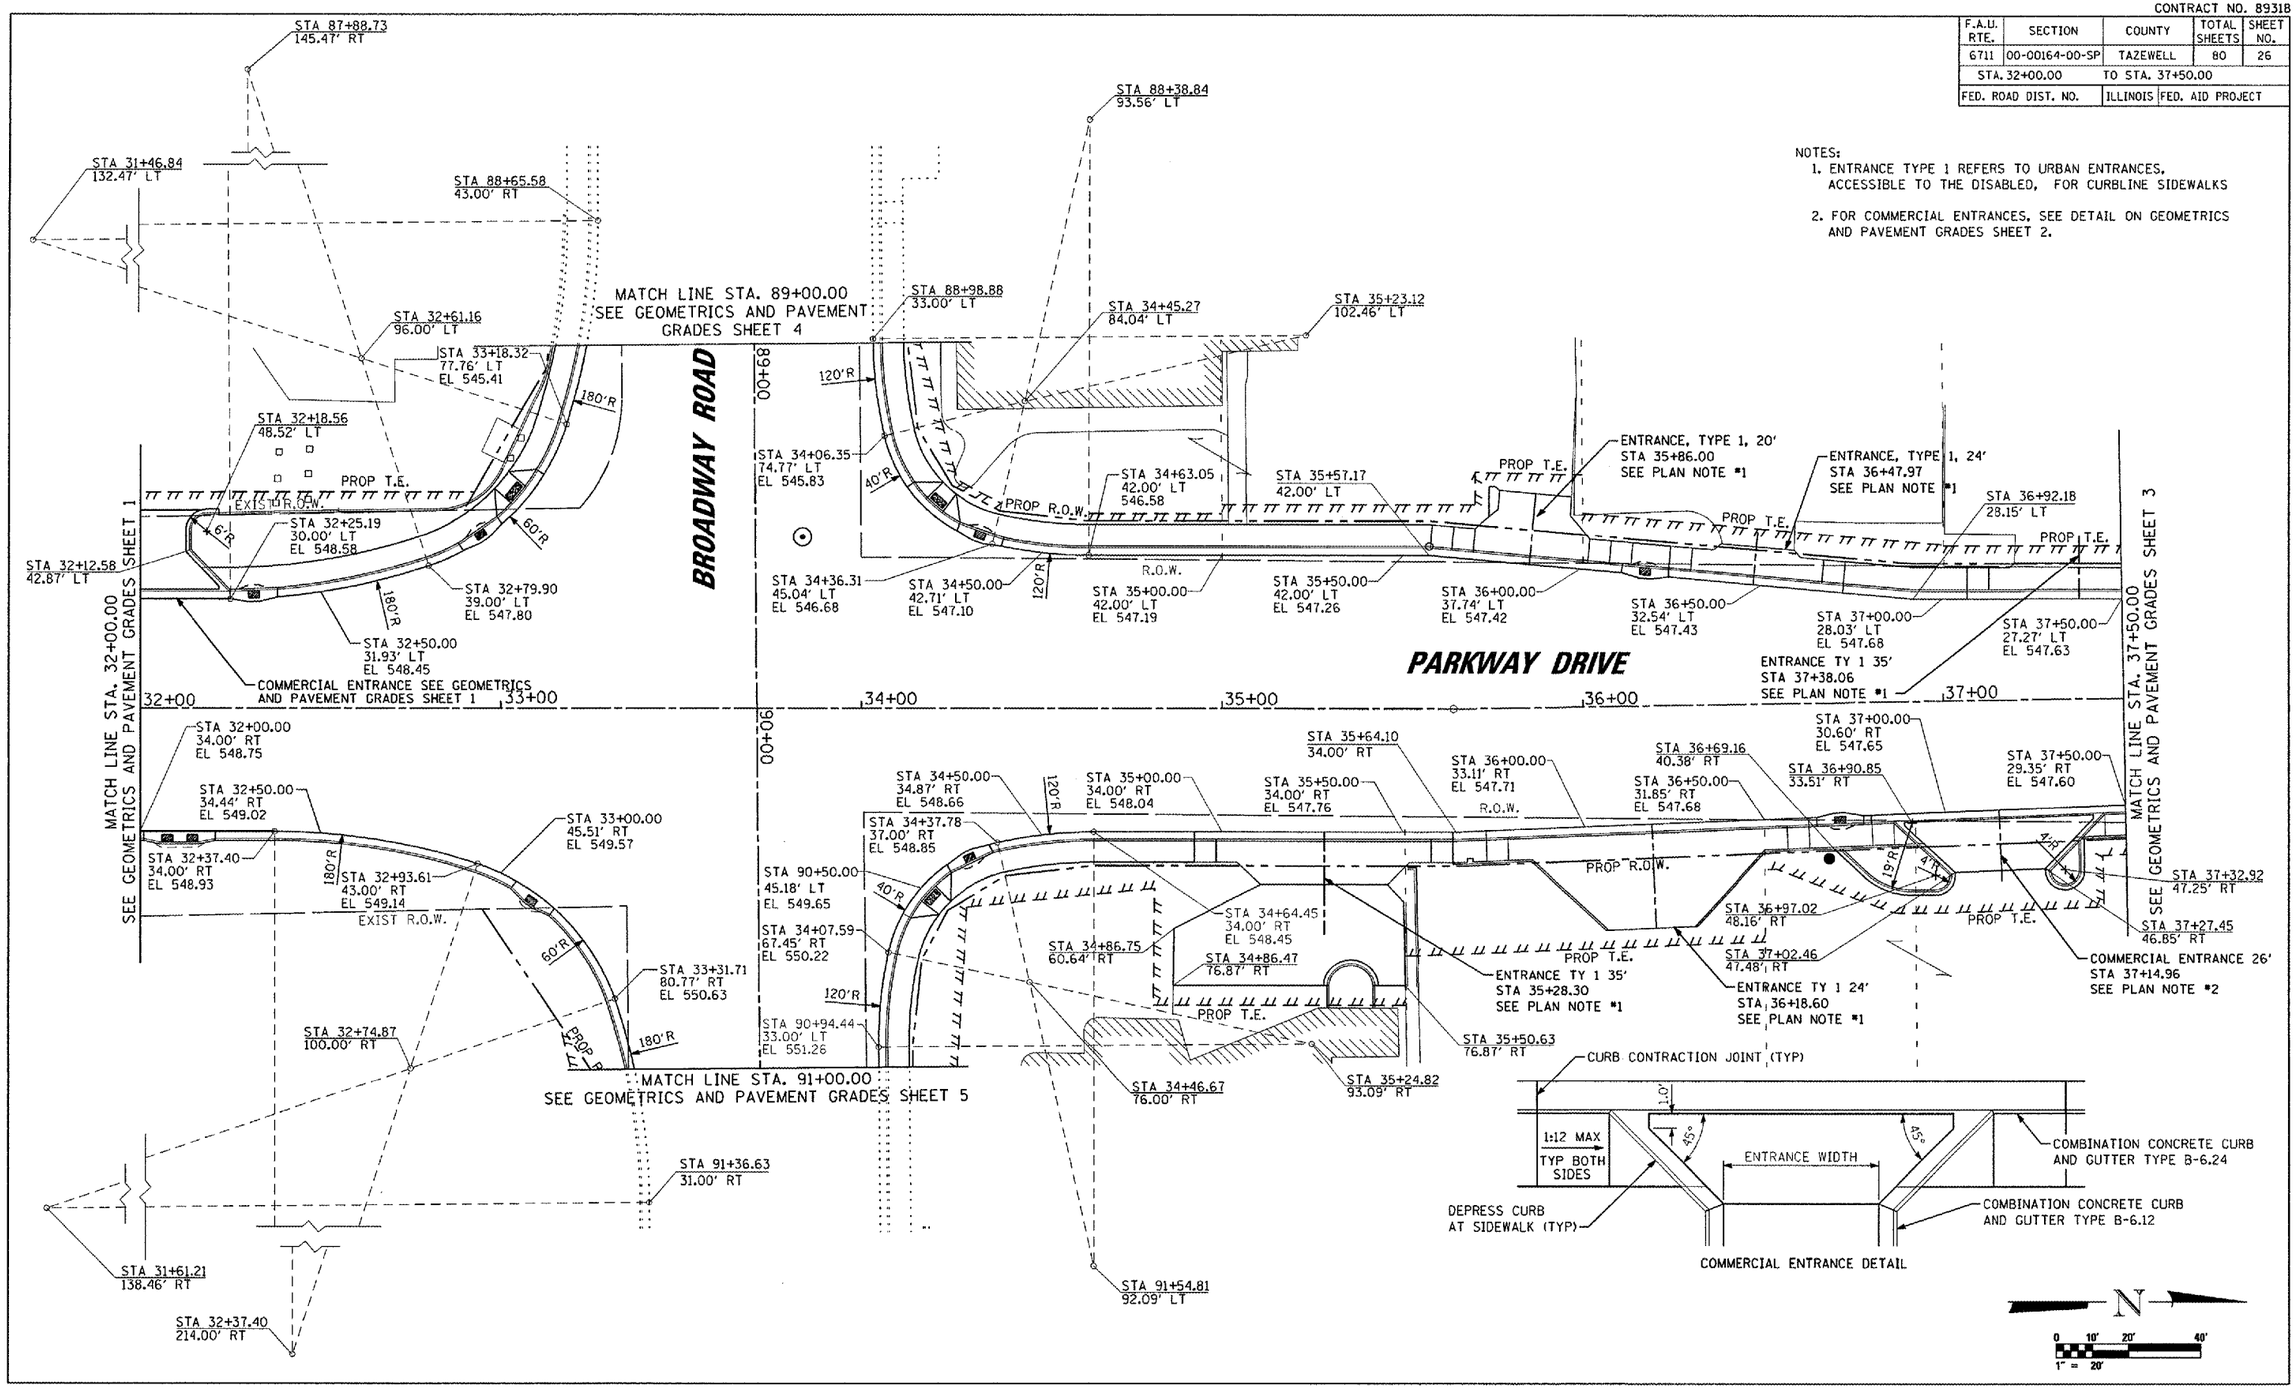

MAURER-STUTZ, INC.

GEOMETRICS AND PAVEMENT GRADES SHEET 2

PARKWAY DRIVE STA. 32+00 TO 37+50