CONTRACT NO. 89318

F.A.U. RTE.	SECTION	COUNTY	TOTAL SHEETS	SHEET NO.
6711	00-00164-00-SP	TAZEWELL	80	28
STA. 86+34.60		TO STA. 91+00.00		
FED. ROAD DIST. NO.		ILLINOIS	FED. AID PROJECT	

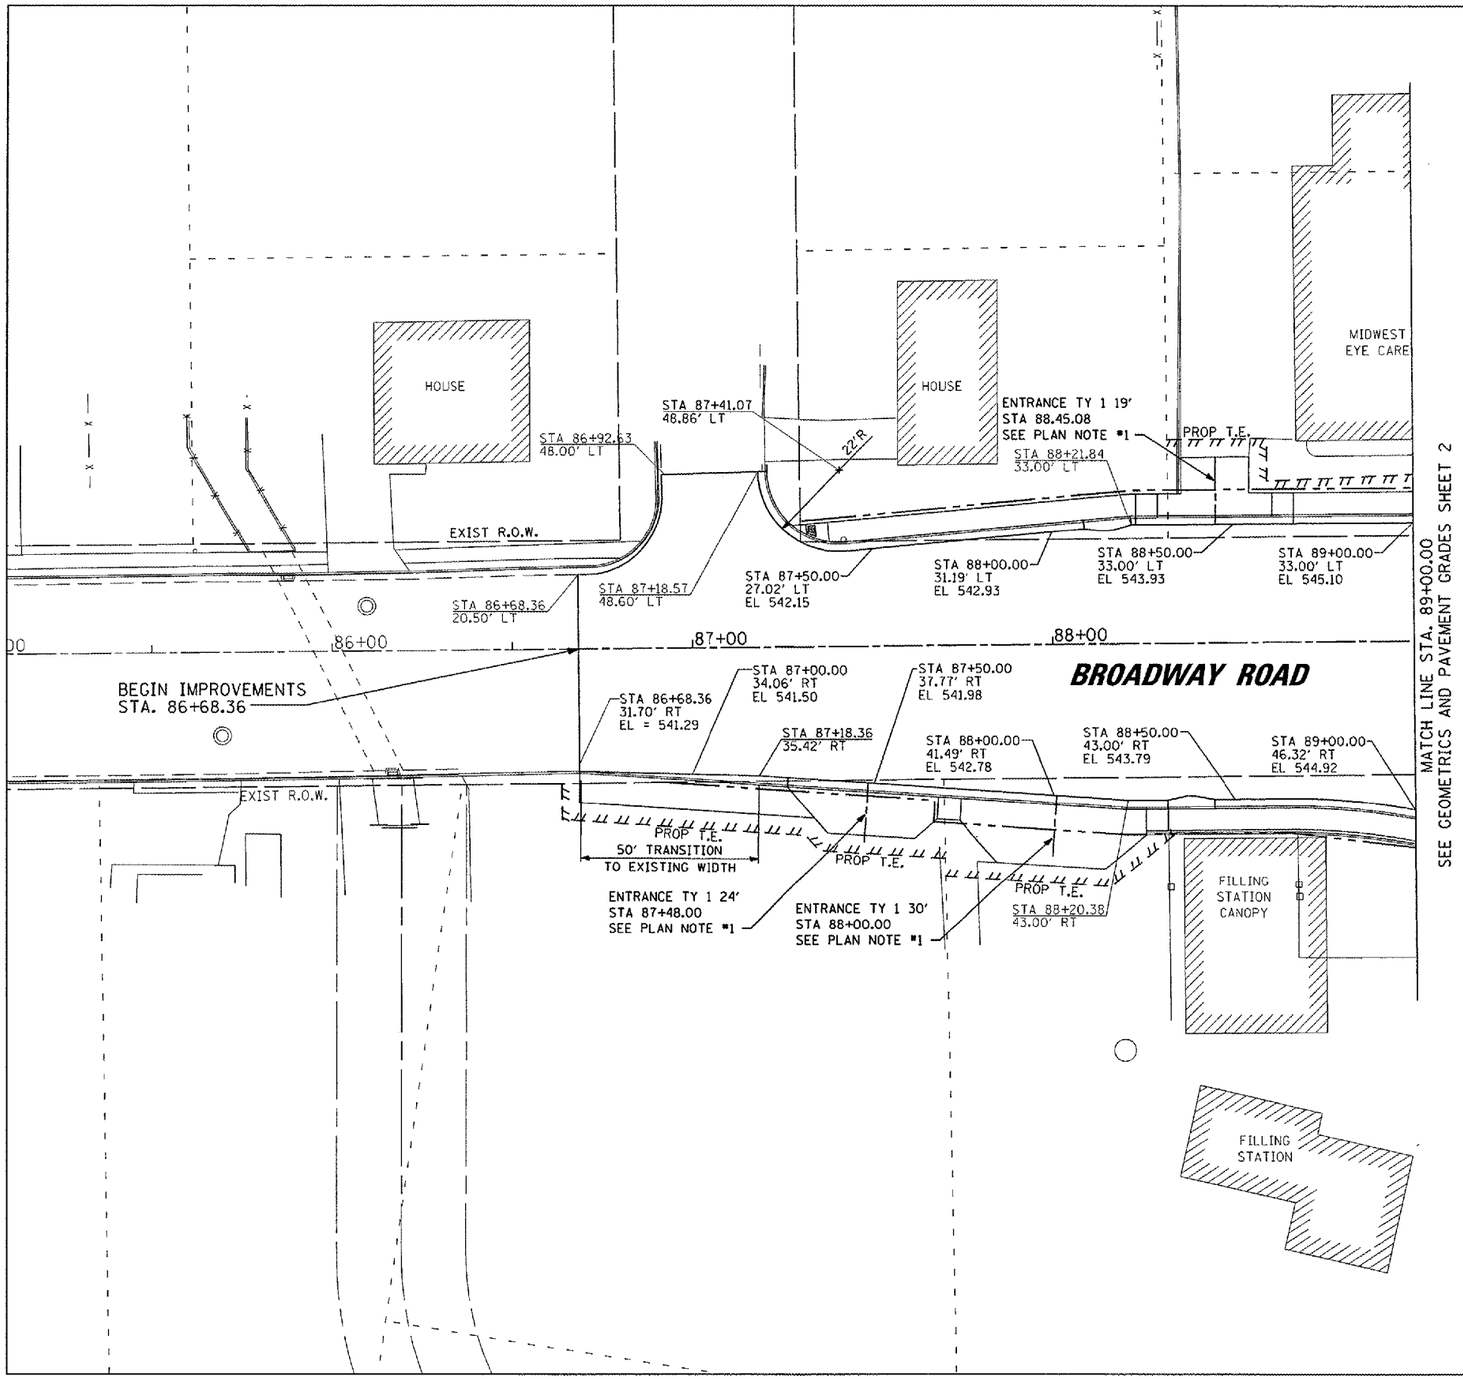

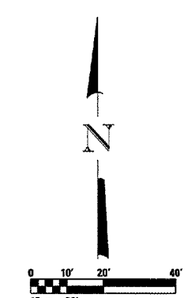

NOTES:
1. ENTRANCE TYPE 1 REFERS TO URBAN ENTRANCES, ACCESSIBLE TO THE DISABLED. FOR CURBLINE SIDEWALKS

MAURER-STUTZ, INC.

GEOMETRICS AND PAVEMENT GRADES SHEET 4

BROADWAY ROAD STA. 86+68.36 TO 91+00