CONTRACT NO. 89318

F.A.U. RTE.	SECTION	COUNTY	TOTAL SHEETS	SHEET NO.
6711	00-00164-00-SP	TAZEWELL	80	72
STA. 29+50.00		TO STA. 31+50.00		
FED. ROAD DIST. NO.	ILLINOIS	FED. AID PROJECT		

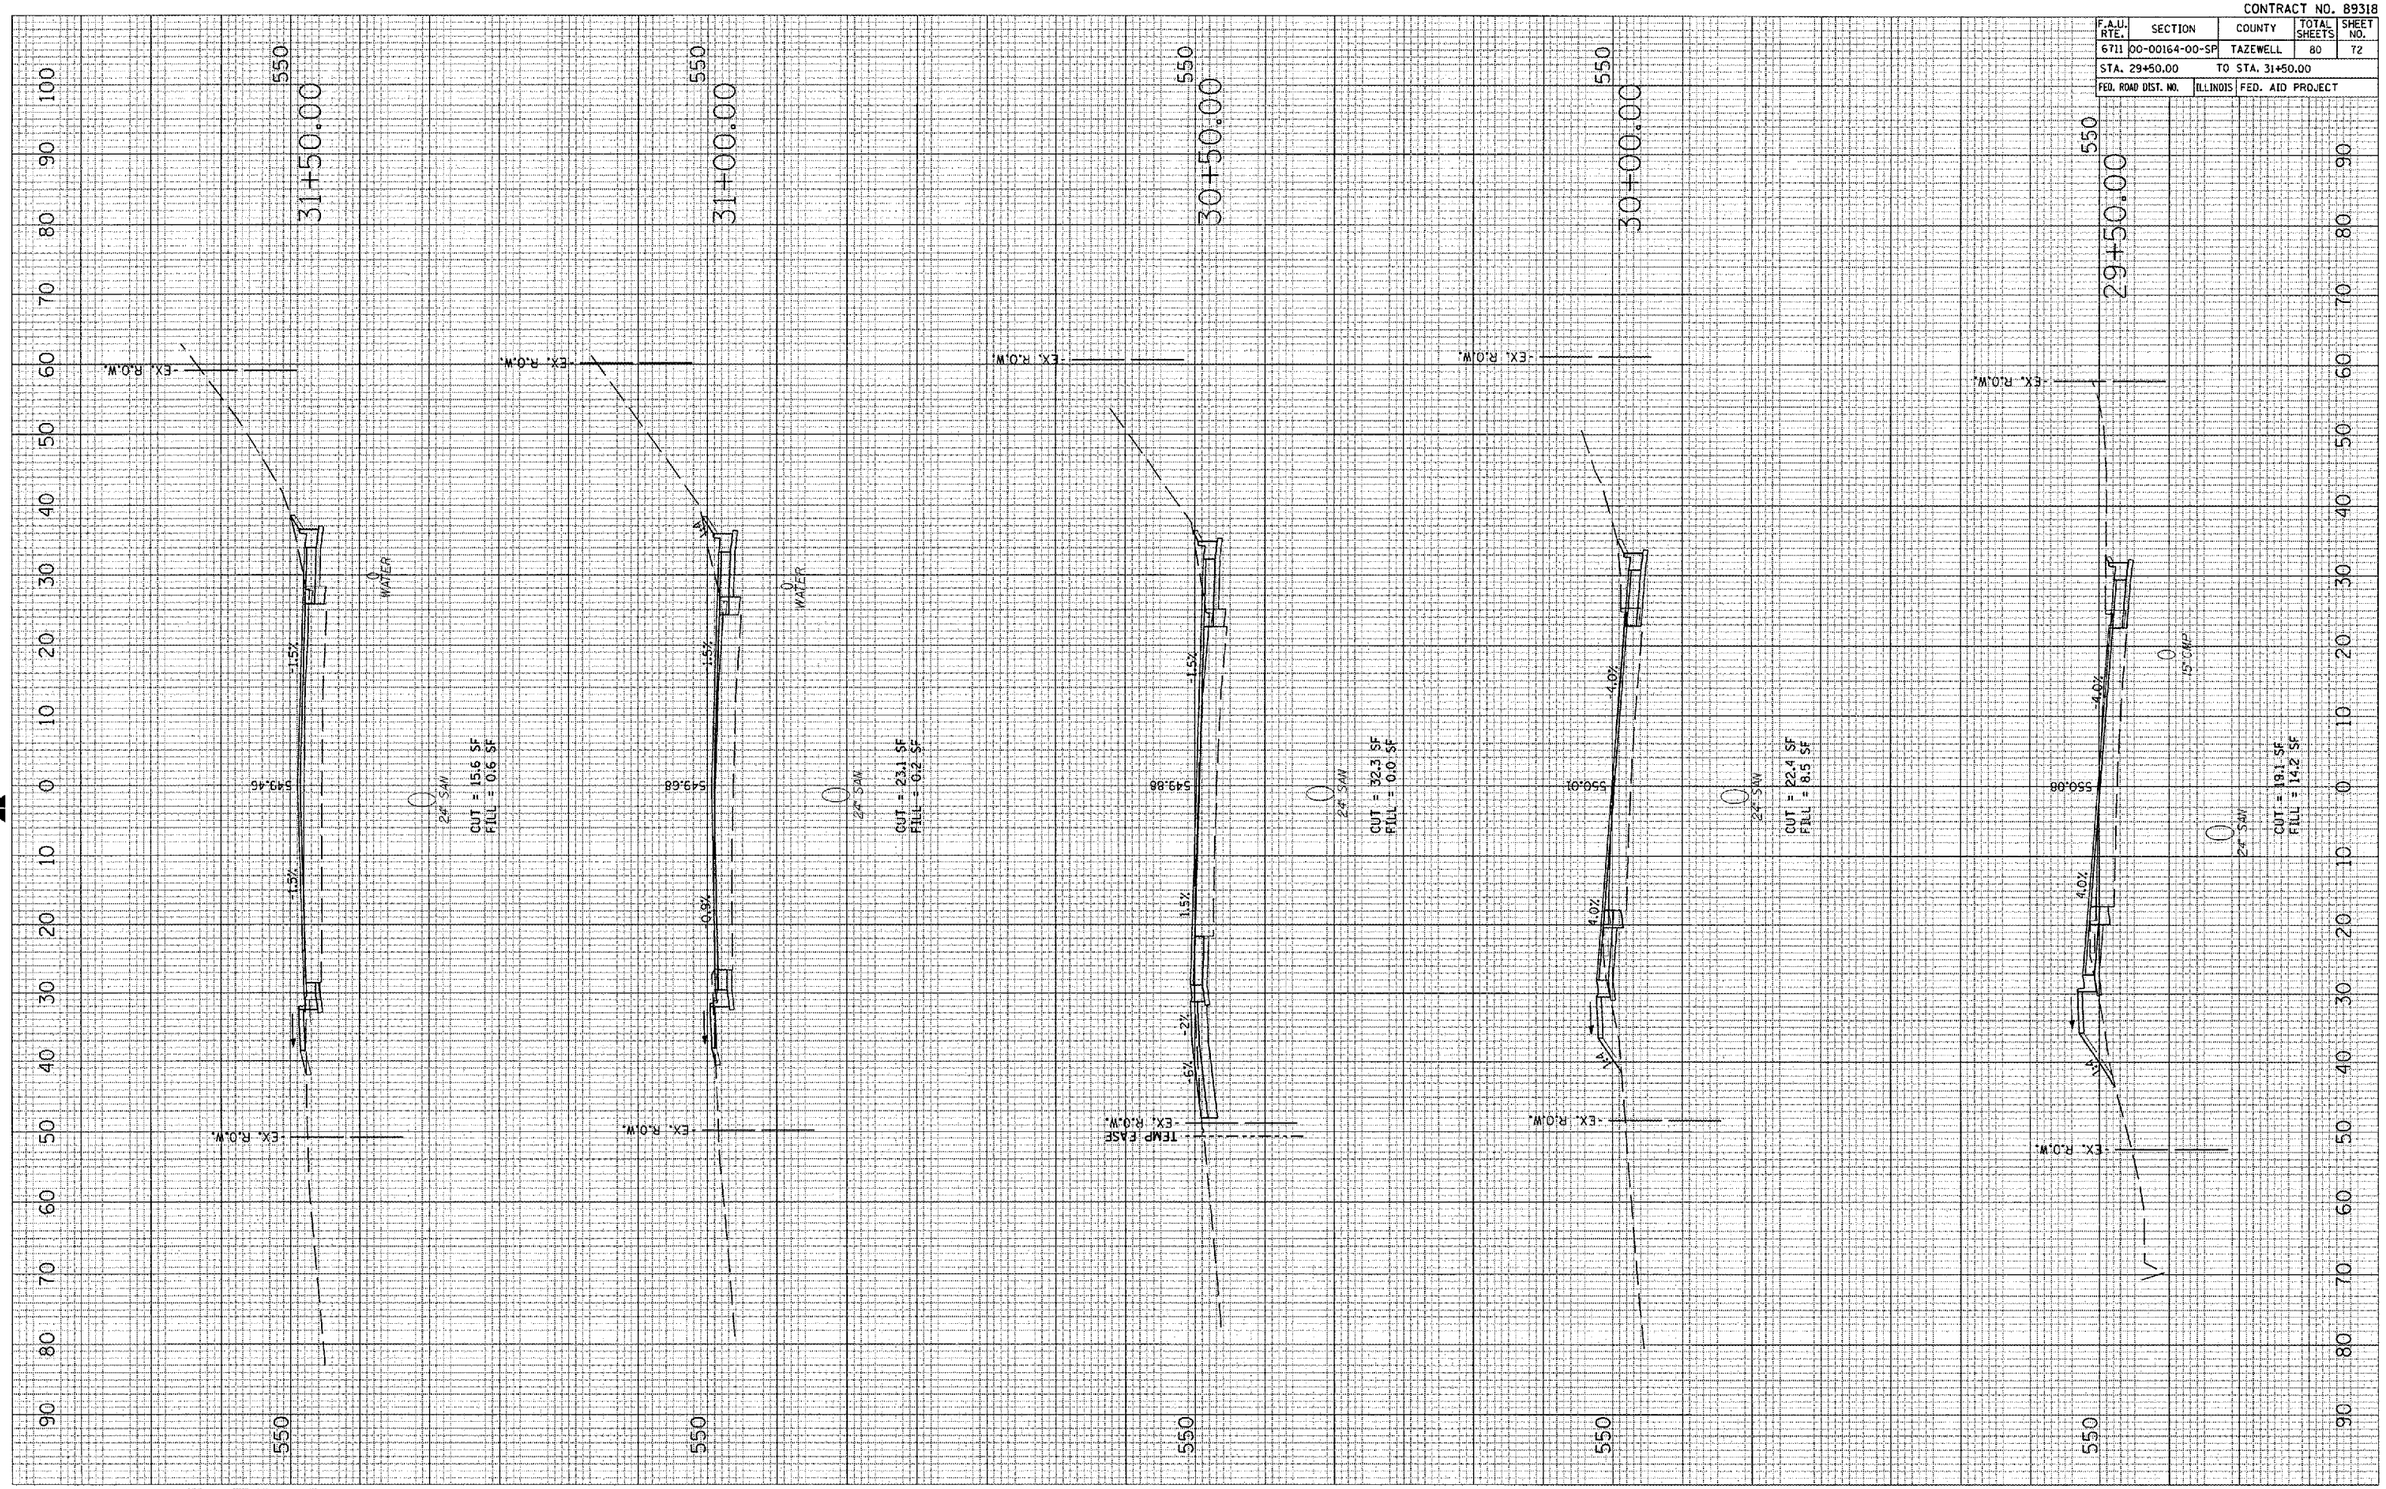

MAURER-STUTZ, INC.

PARKWAY DRIVE