CONTRACT NO. 89318

| F.A.U. RTE. | SECTION | COUNTY | TOTAL SHEETS | SHEET NO. |
|---|---|---|---|---|
| 6761 | 00-00164-00-SP | TAZEWELL | 80 | 78 |
| STA. | | TO STA. | | |
| FED. ROAD DIST. NO. | ILLINOIS | FED. AID PROJECT | | |

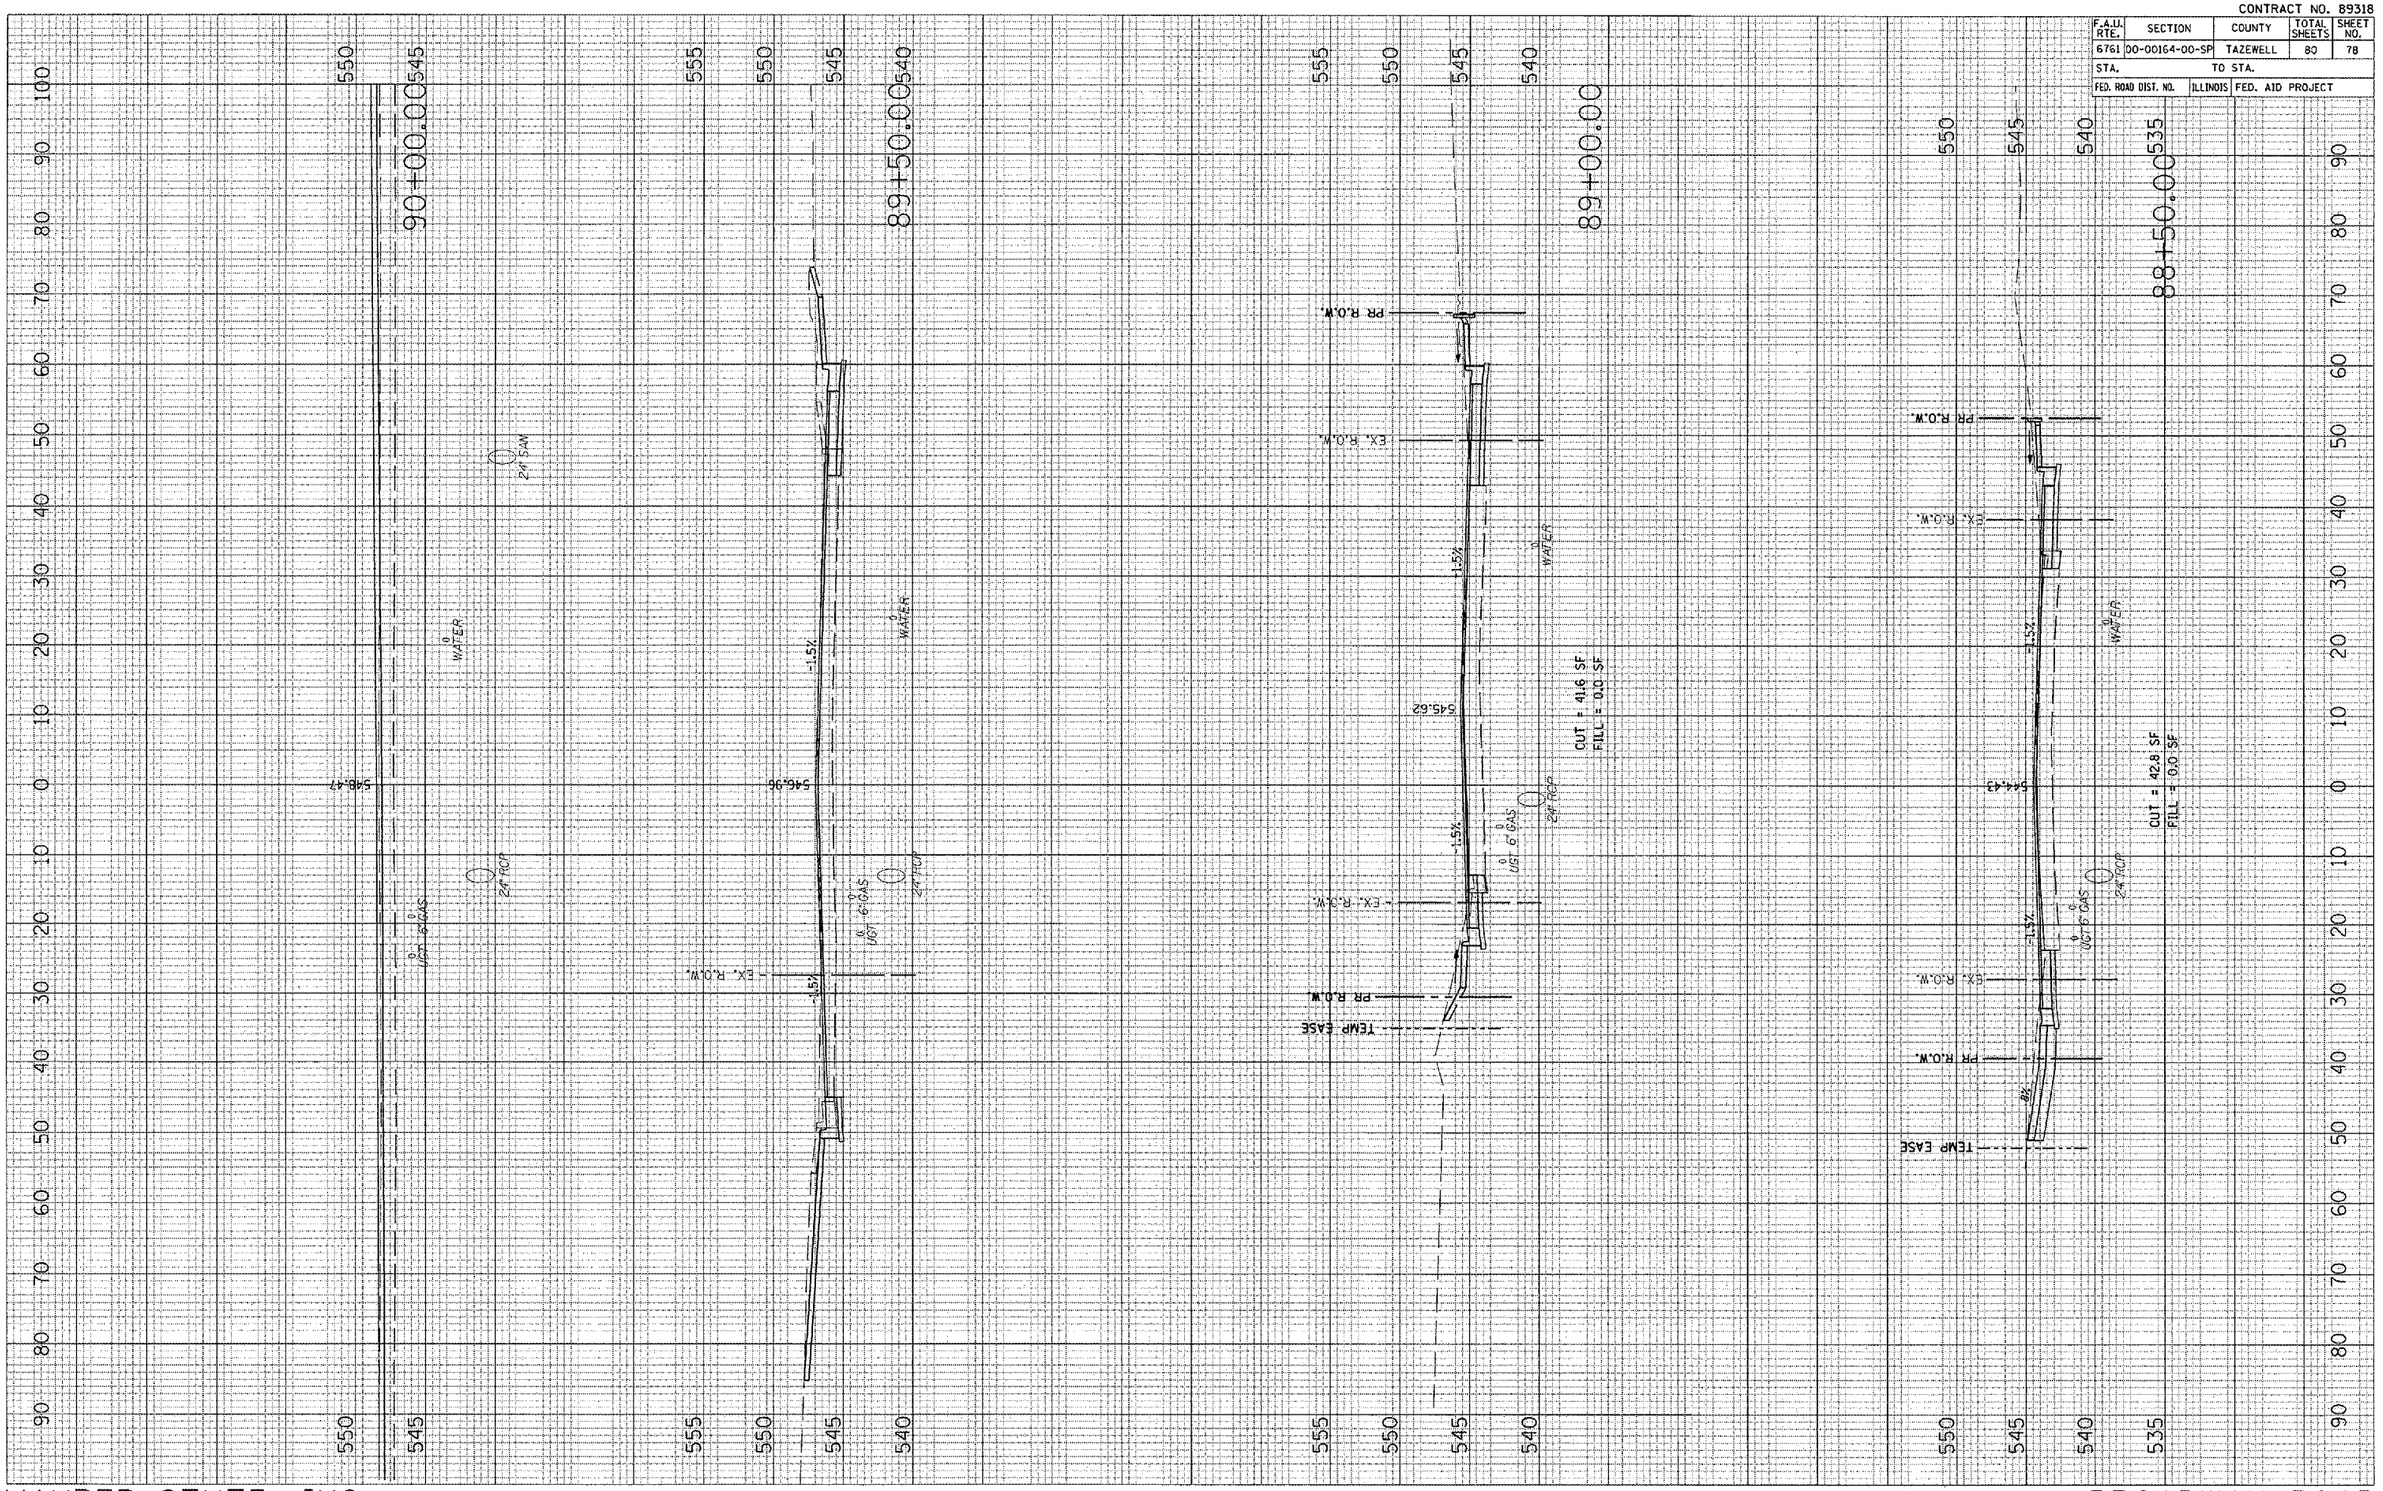


MAURER-STUTZ, INC.

BROADWAY ROAD