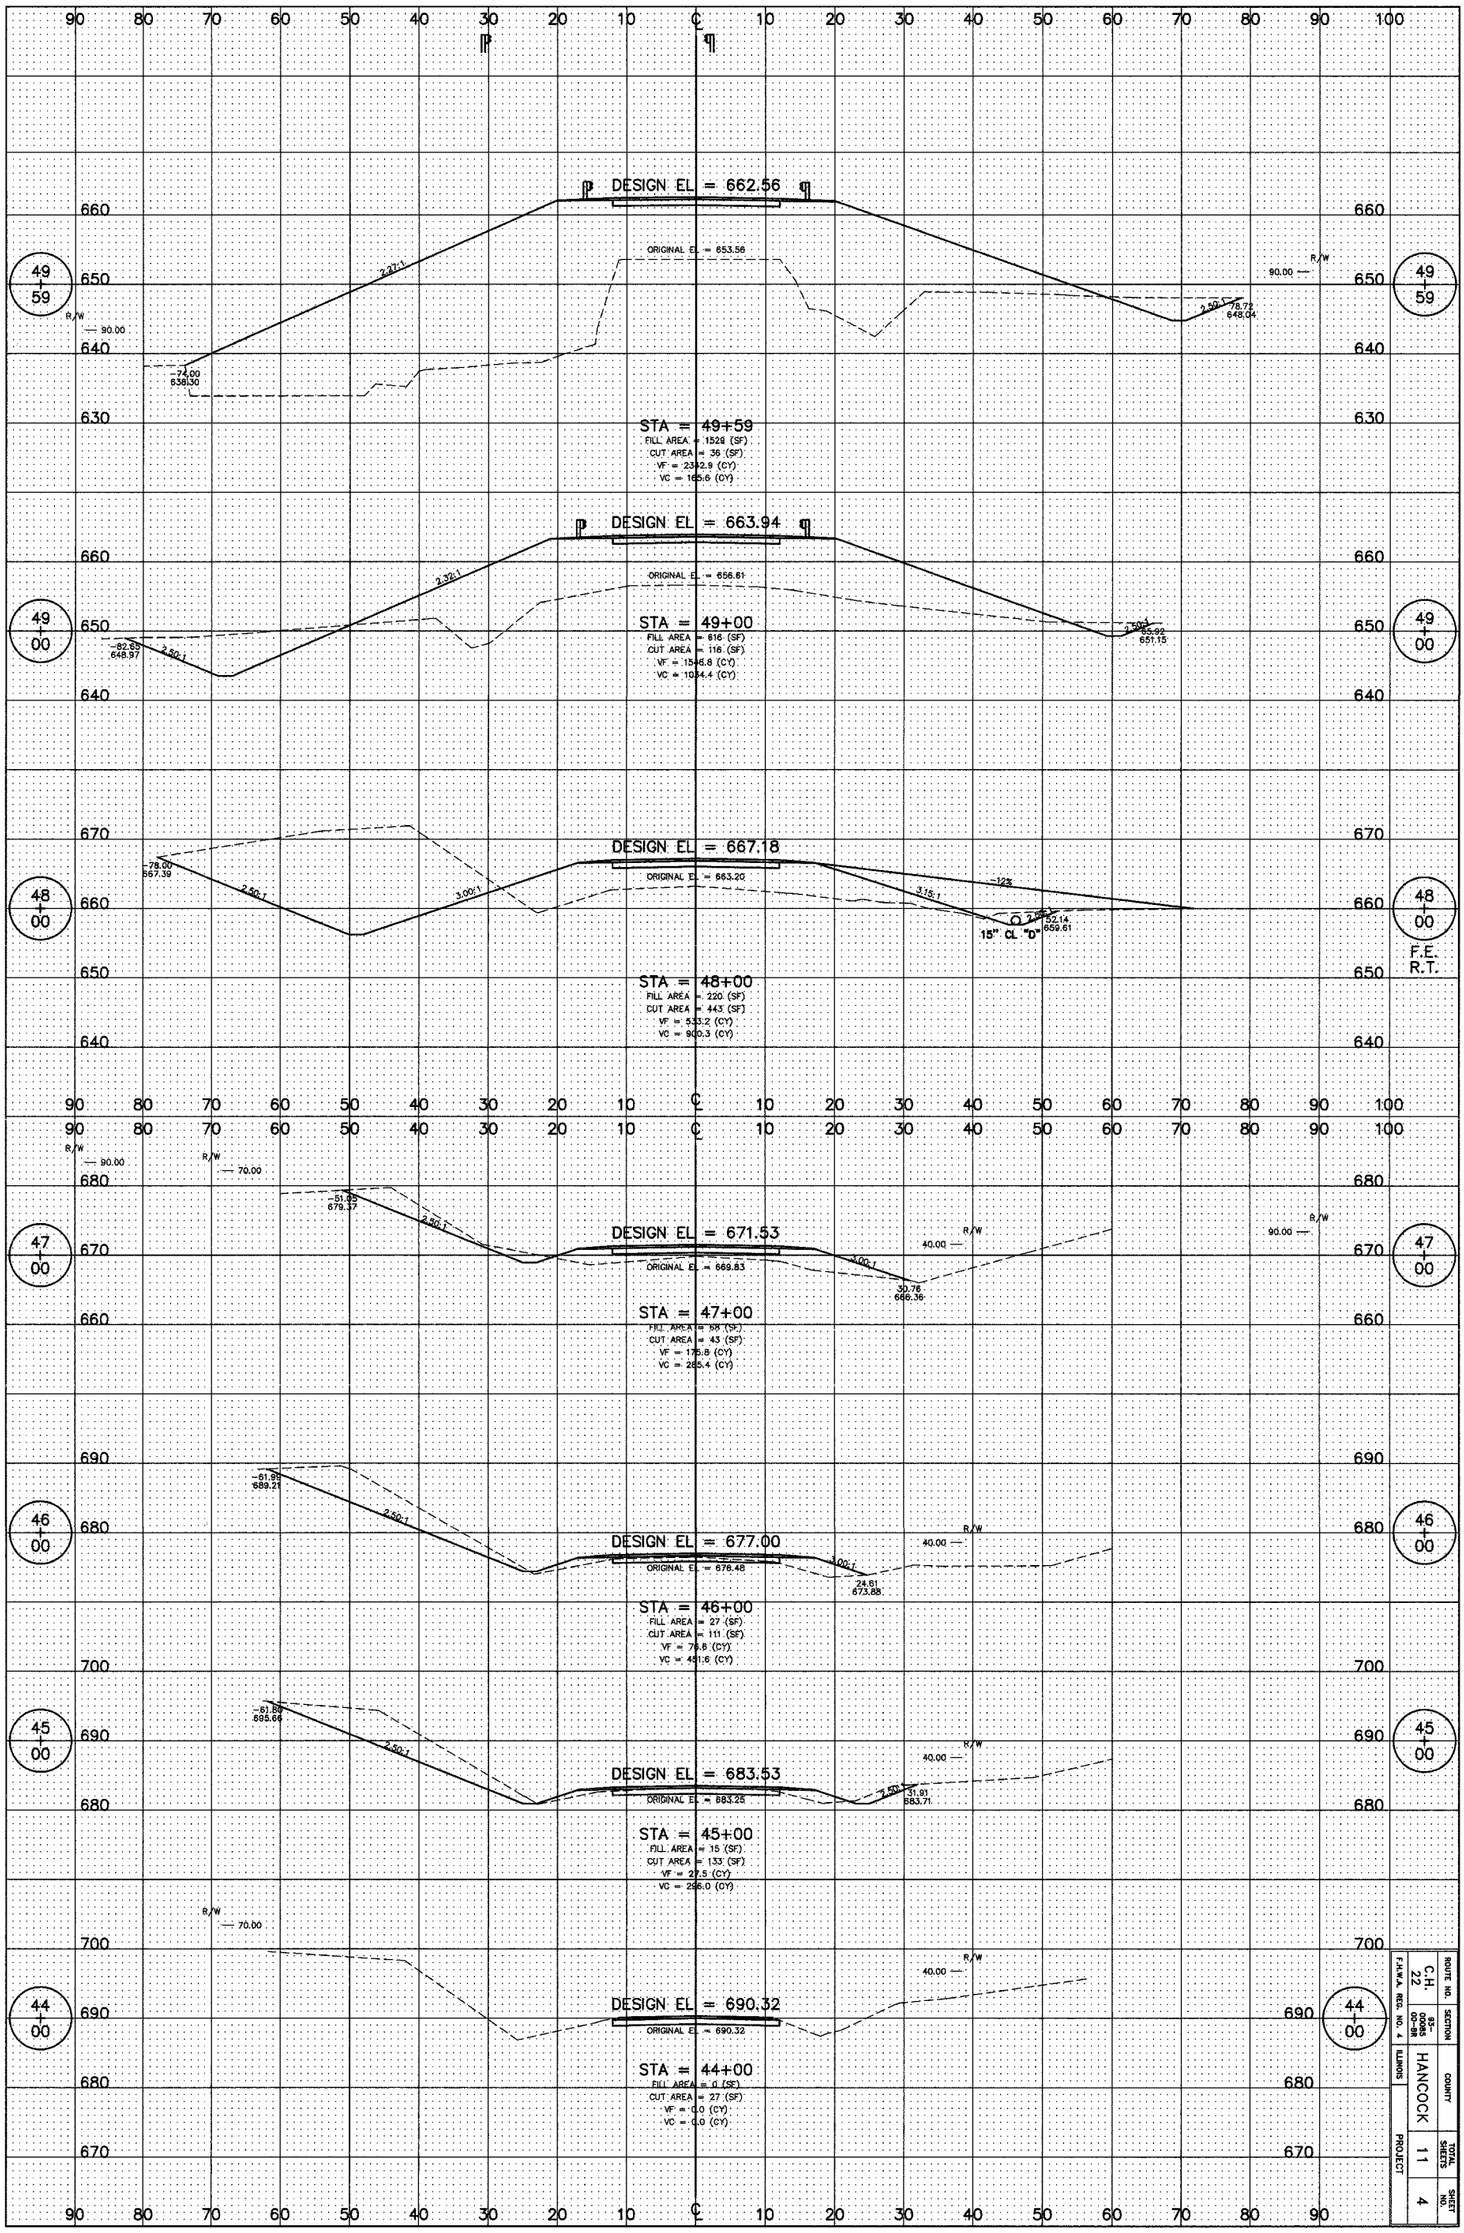

ROUTE NO.	SECTION	COUNTY	TOTAL SHEETS	SHEET NO.
C.H. 22	35-00-00	HANCOCK	11	4

F.A.U.M. REG. NO. 4 ILLINOIS

PROJECT

93445