CONTRACT NO. 93447

MUNICIPALITY	SECTION	COUNTY	TOTAL SHEETS	SHEET NO.
QUINCY	06-00300-00-LS	ADAMS	69	29

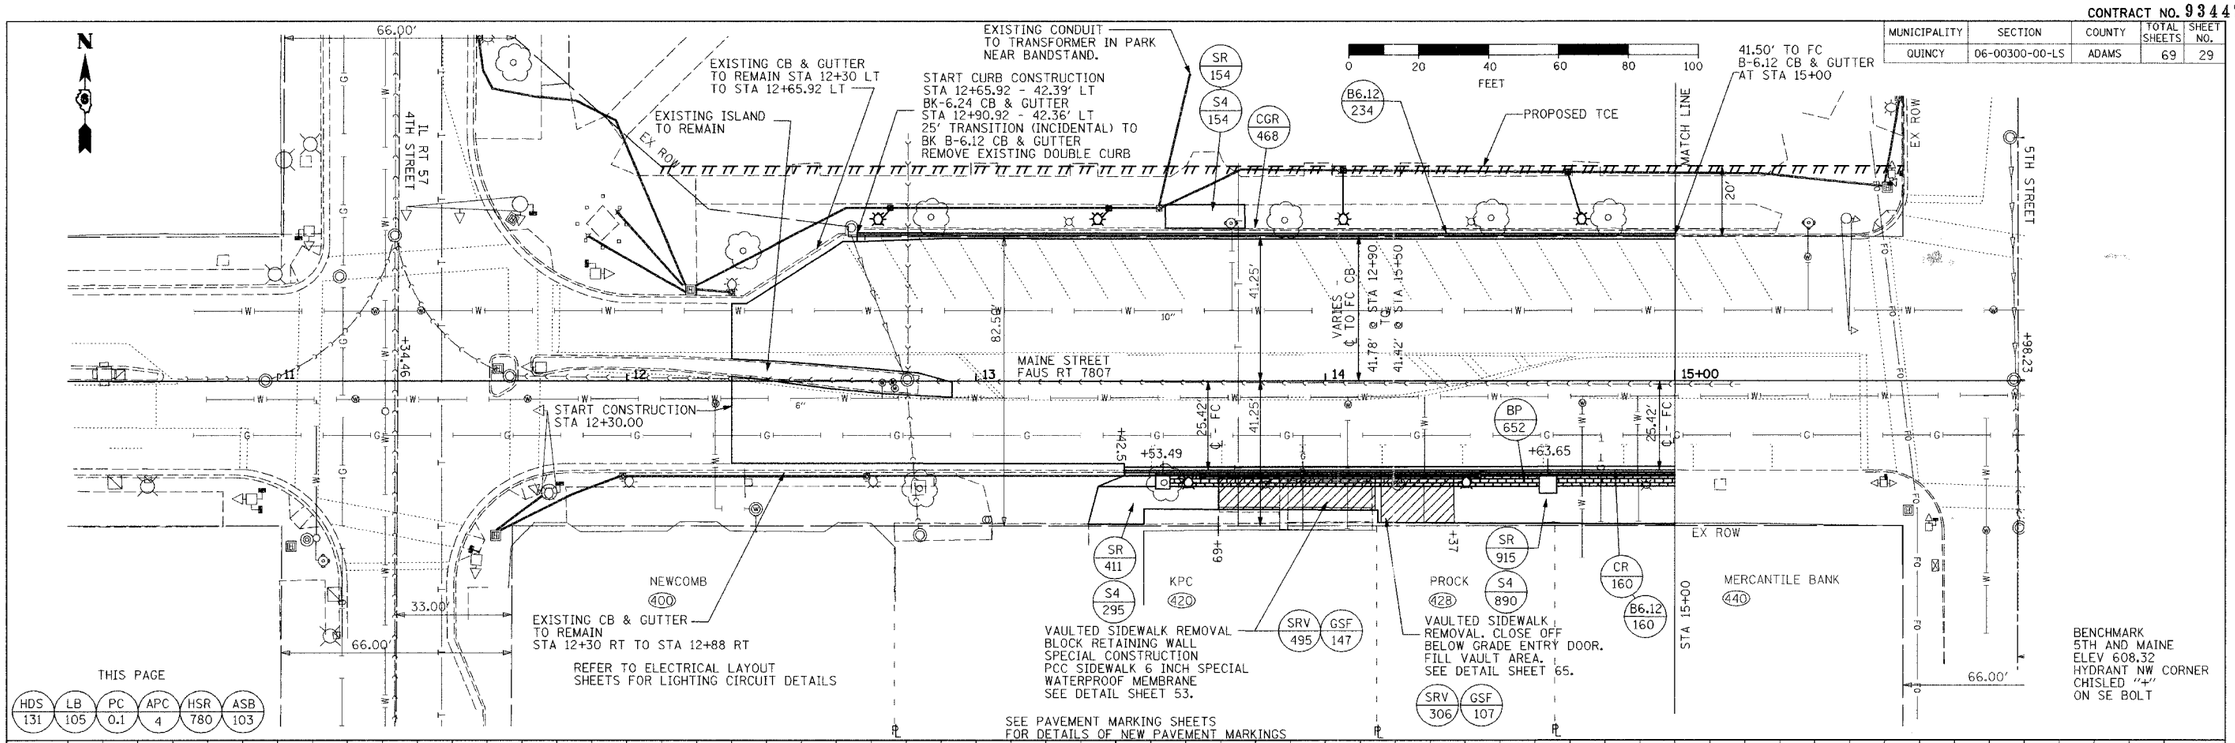

THIS PAGE

HDS	LB	PC	APC	HSR	ASB
131	105	0.1	4	780	103

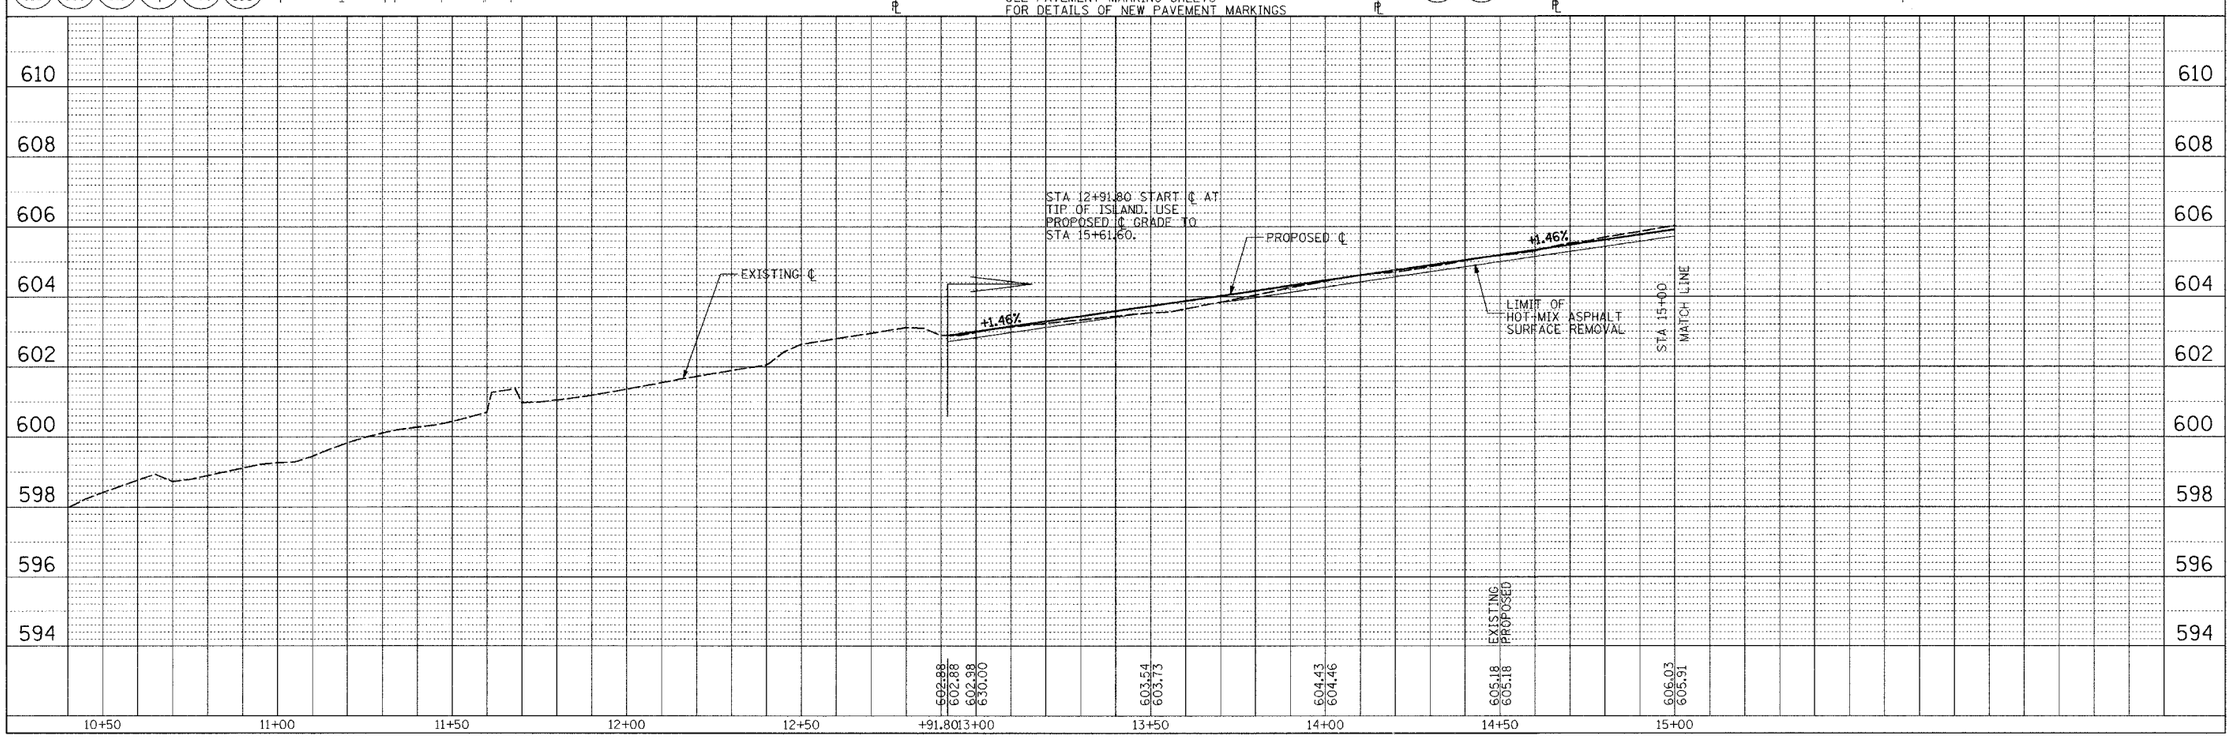

PLAN
NOTE BOOK NO.
SURVEYED
PLOTTED
ALIGNMENT CHECKED
RT. OF WAY CHECKED
CADD FILE NAME
BY
DATE

PROFILE
NOTE BOOK NO.
SURVEYED
PLOTTED
GRADES CHECKED
B.M. NOTED
STRUCTURE NOTATNS CHKD
BY
DATE

PLOT DATE = 8/7/2007
FILE NAME = plan&profile.dgn
PLOT SCALE = 20.0000 ' / IN.
USER NAME = default