F.A. RTE.	SECTION	COUNTY	TOTAL SHEETS	SHEET NO.
	06-00026-01-MS	MADISON	43	23

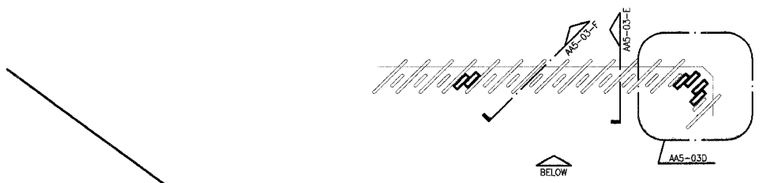

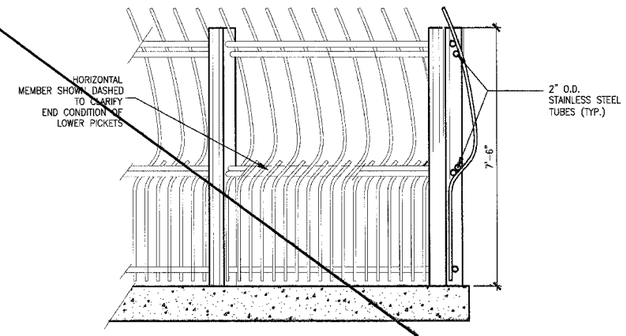

A PARTIAL FENCE PLAN AND ELEVATION
1/2"=1'-0"

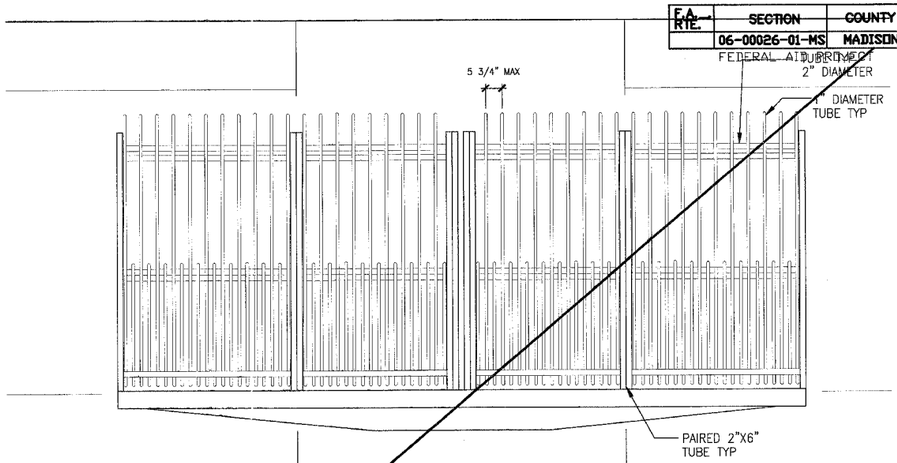

B THIRD PLATFORM EAST ELEVATION
1/2"=1'-0"

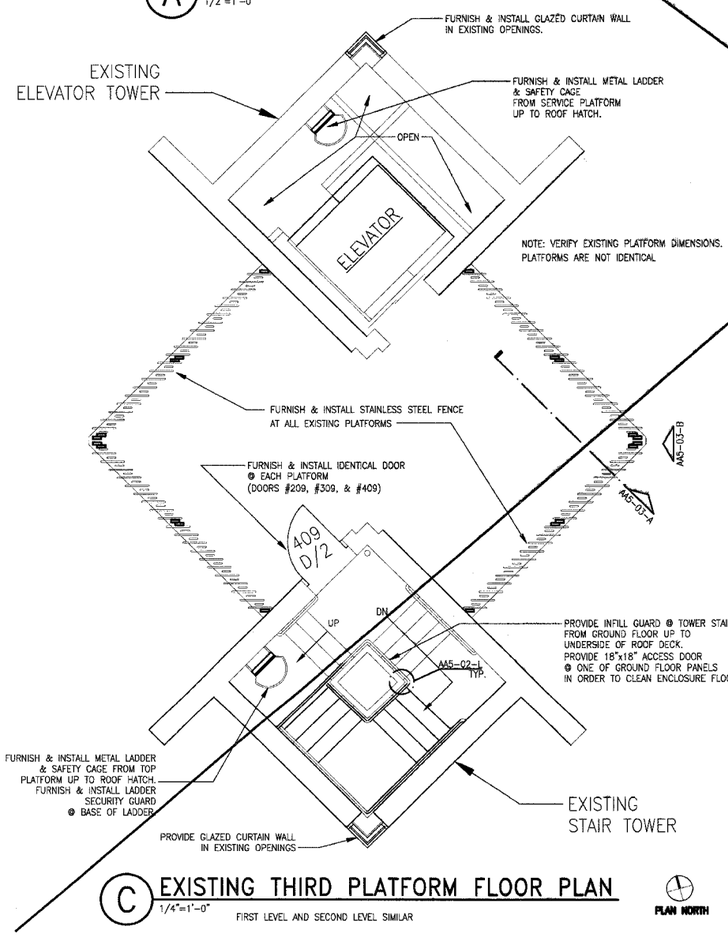

C EXISTING THIRD PLATFORM FLOOR PLAN
1/4"=1'-0"
FIRST LEVEL AND SECOND LEVEL SIMILAR

PLAN NORTH

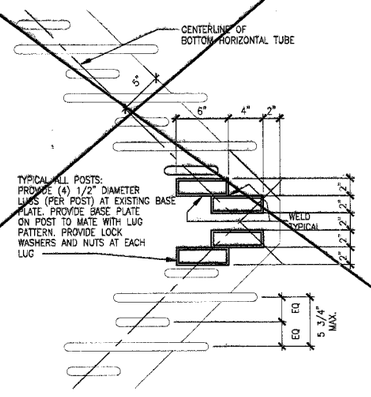

D CORNER POST DETAIL
1 1/2"=1'-0"
HORIZONTAL MEMBERS NOT SHOWN FOR CLARITY

GUARDRAIL NOT IN CONTRACT

1

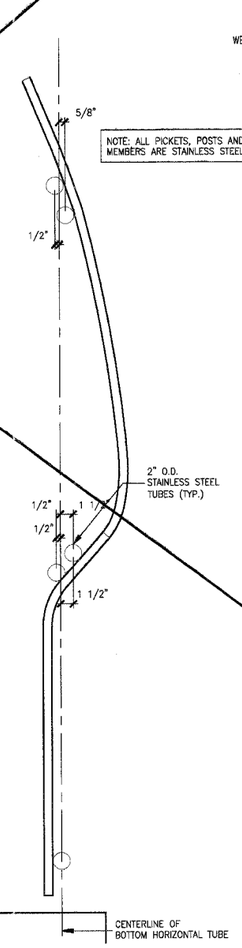

E PICKET ELEVATIONS
1 1/2"=1'-0"

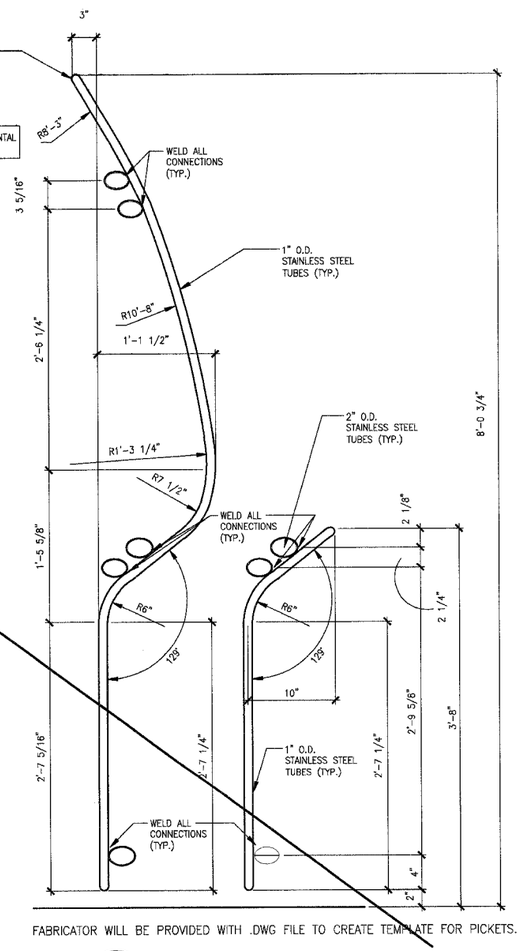

FABRICATOR WILL BE PROVIDED WITH .DWG FILE TO CREATE TEMPLATE FOR PICKETS.

F PICKET ELEVATIONS
1 1/2"=1'-0"

KAI
211 N. Broadway
Suite 1600
St. Louis, MO
63102
(314) 241-5165
FAX (314) 241-0125

PHASE 2A
LEWIS AND CLARK MEMORIAL TOWER
VILLAGE OF HARTFORD, ILLINOIS
HARTFORD, ILLINOIS 62049

SHEET TITLE:
PLATFORM SAFETY
FENCE PLAN AND DETAILS

REV. NO.	REMARKS	DATE
1	IDOT REV.	11/8/06

KENNEDY PROJECT NO
KAI# 10-02048

ISSUE DATE
12-JULY-05

SHEET NO
AA5-03

© 2005 KENNEDY ASSOCIATES INCORPORATED

P:\2002\10-02048\60015C\PHASE-2A2B\PHASE2A\AA5-03.DWG | 11/8/2006 8:16:59 PM | Xref's: TEP2436COL ES-PLATFORM | Images: none