F.A. RTE.	SECTION	COUNTY	TOTAL SHEETS	SHEET NO.
	06-00026-01-MS	MADISON	43	32

FEDERAL AID PROJECT

KEYED NOTES

1. EXTEND AND CONNECT TO PANEL VIA CONTACTOR. SEE SHEET E4-01 FOR LOCATION OF CONTACTOR C2.
2. DIMENSION DENOTES HEIGHT OF CONCRETE BASE ABOVE GRADE. TYPICAL FOR ALL POLES. SEE DETAILS A AND C ON SHEET E6-02 FOR ADDITIONAL INFORMATION.

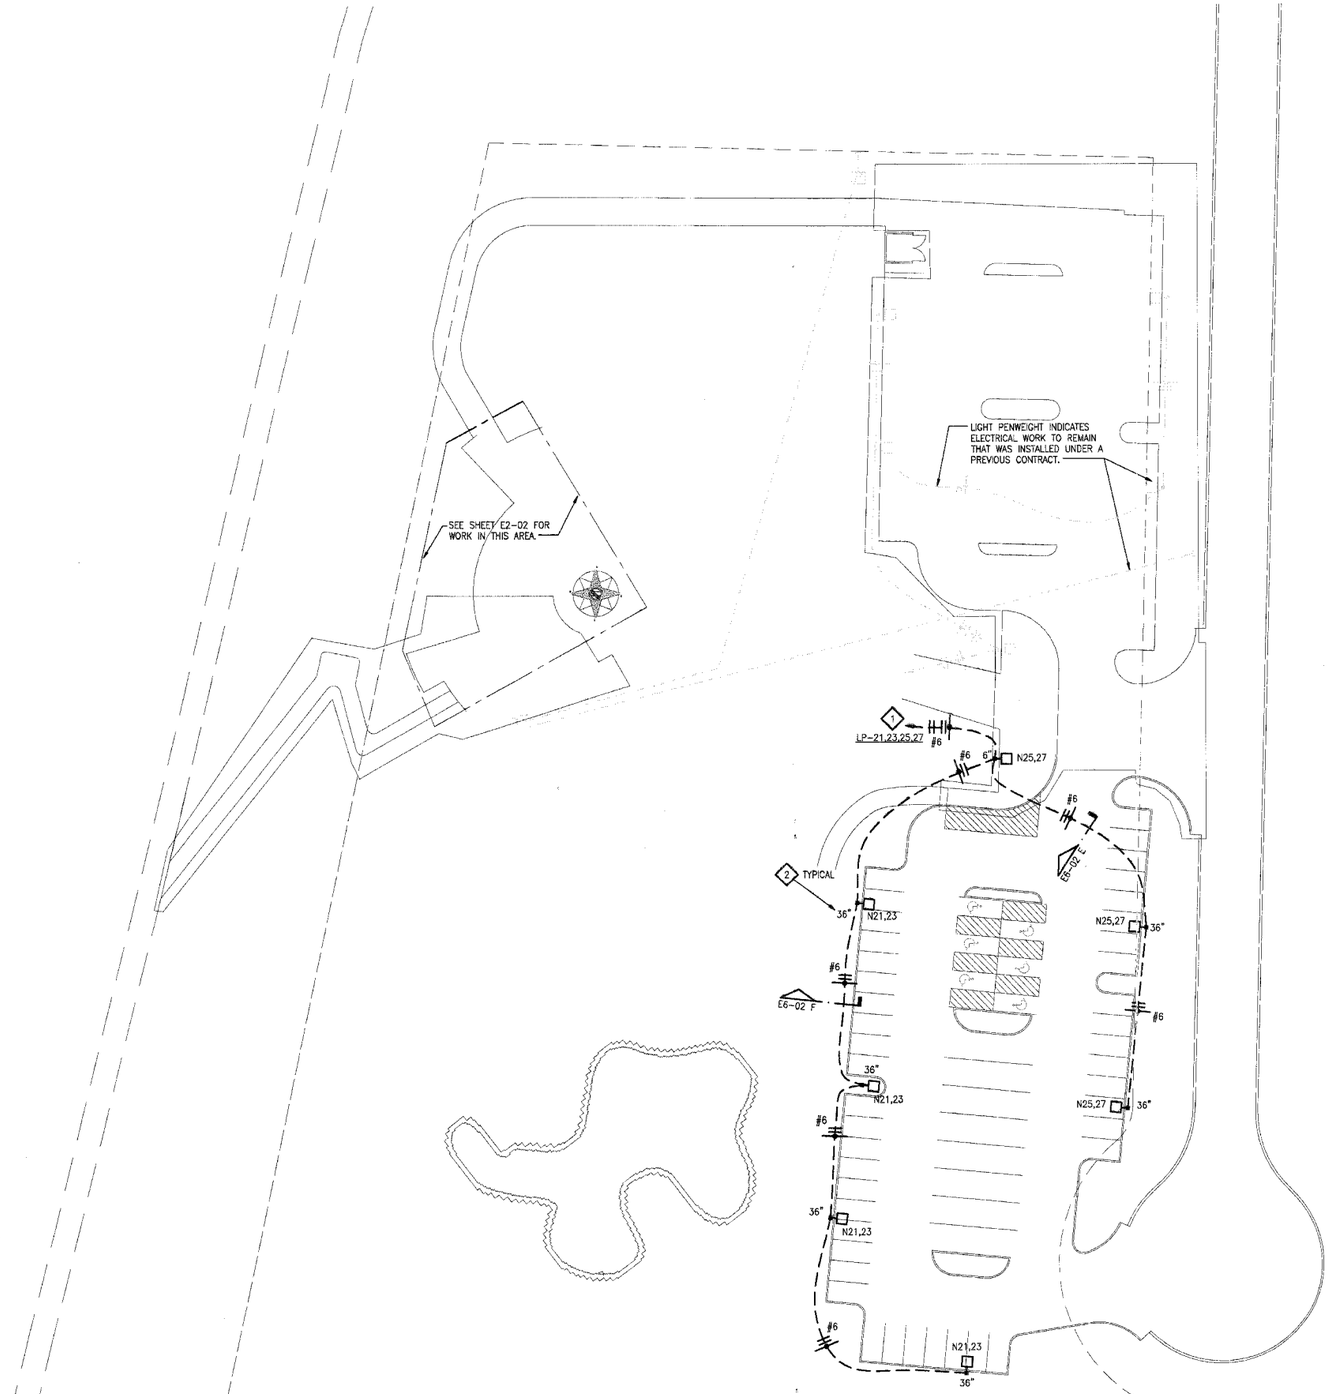

A ELECTRICAL SITE PLAN
1"=30'

0 15' 30' 60' 120'

KAI
211 N. Broadway
Suite 1600
St. Louis, MO
63102
(314) 241-9188
FAX (314) 241-0125

PHASE 2A
LEWIS AND CLARK MEMORIAL TOWER
VILLAGE OF HARTFORD, ILLINOIS
HARTFORD, ILLINOIS 62049

SHEET TITLE:
ELECTRICAL SITE PLAN

REV. NO.	REMARKS	DATE

KENNEDY PROJECT NO
KAI# 10-02048

ISSUE DATE
12-JULY-05

SHEET NO
EA2-01

©2005 KENNEDY ASSOCIATES INCORPORATED

P:\2002\10-02048\600DSC\EA2-01.DWG | 7/2/2007 10:13:20 AM | Xref's: TB2435GDL SITE-2A BS-PLAN-2A E2BBS201 E2ABS201 | Images: none