CONTRACT NO.

F.A. RTE.	SECTION	COUNTY	TOTAL SHEETS	SHEET NO.
			518	028
STA.		TO STA.		
FED. ROAD DIST. NO.	ILLINOIS	FED. AID PROJECT		

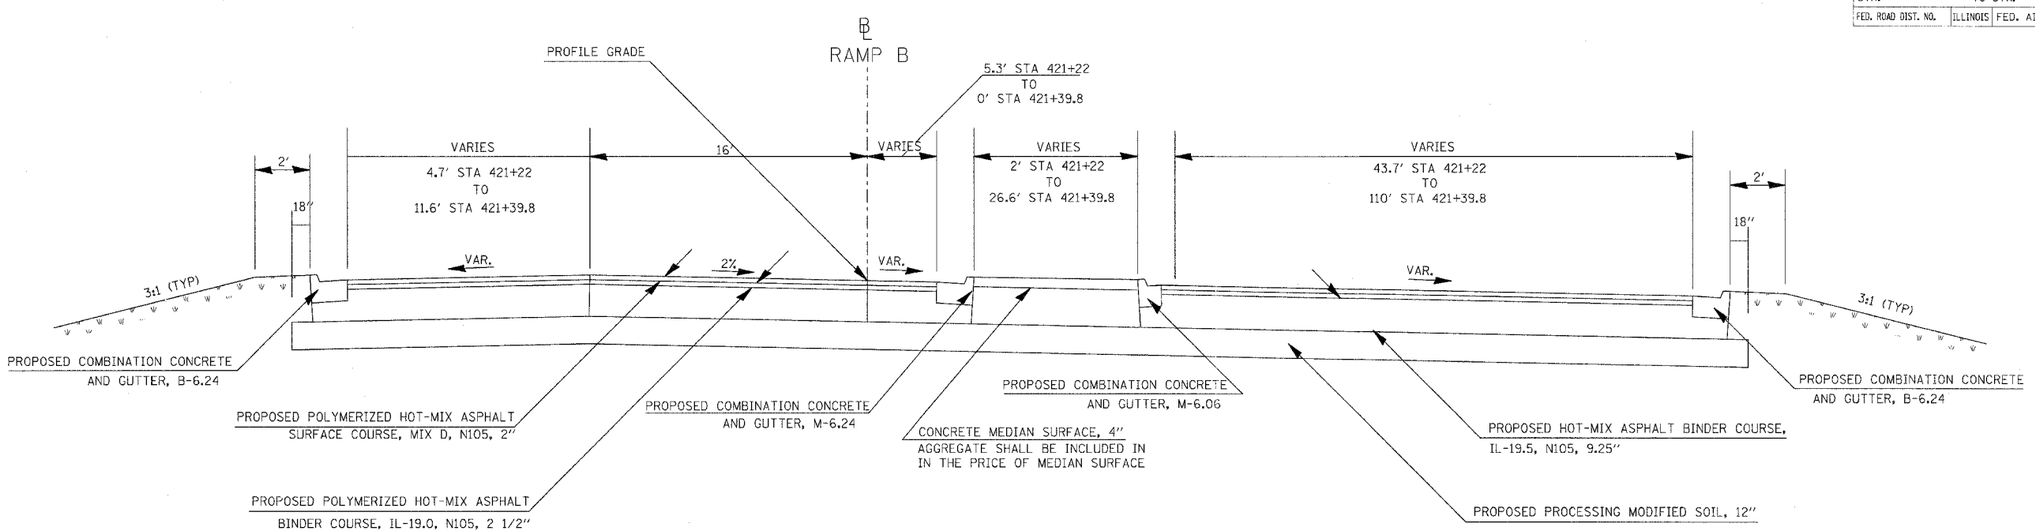

TO BE USED

STA 421+22 TO STA 421+39.8

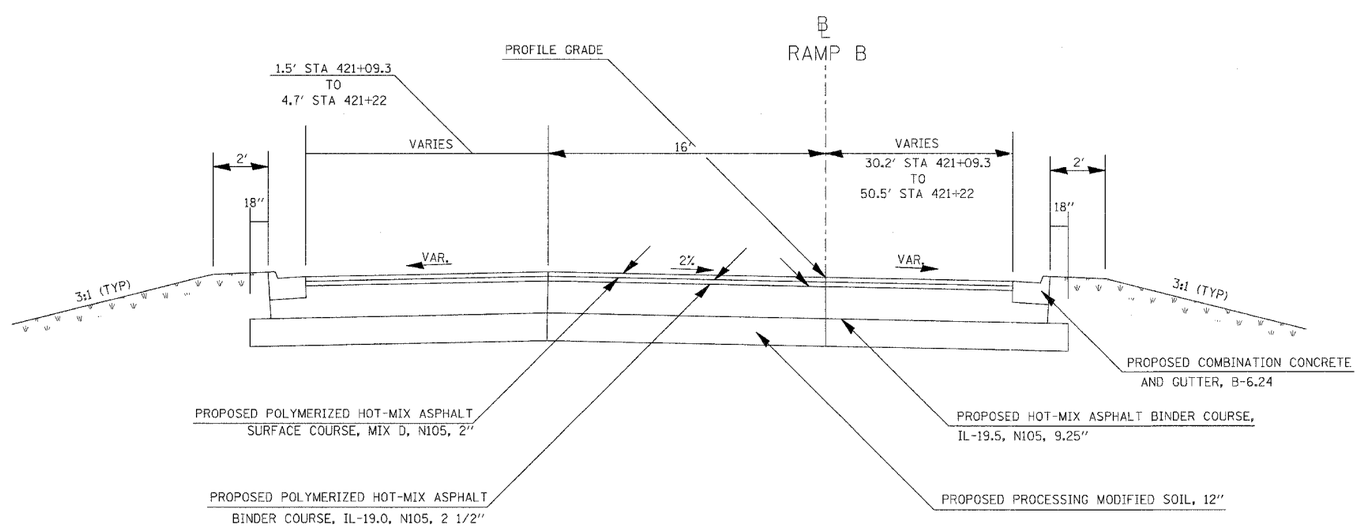

TO BE USED

STA 421+09.3 TO STA 421+22

NOTE:
SEE GEOMETRICS SHEETS FOR EDGE OF PAVEMENT ELEVATIONS

* THE MINIMUM TRENCH WIDTH FOR PIPE UNDERDRAINS SHALL BE 12"
* FOR GUARDRAIL LOCATIONS SEE GUARDRAILS SCHEDULE
* SEE RAMP B CROSS SECTIONS FOR CROSS SLOPES

PLOT DATE = 03\21\2007,07:27 AM
FILE NAME = I:\98jobs\98s2019a\IDOT RAMPS\typicals.m32
PLOT SCALE = 5.0000 ' / IN.
USER NAME = Ket

TYPICALS RAMP B