CONTRACT NO. 98963

F.A.I. RTE.	SECTION	COUNTY	TOTAL SHEETS	SHEET NO.
57/64	(41-3)HBK	JEFFERSON	518	164
STA.		TO STA.		
FED. ROAD DIST. NO.	ILLINOIS	FED. AID PROJECT		

LEGEND

- DIRECTION INDICATOR BARRICADE WITH STEADY BURN MOMODIRECTIONAL LIGHT
- VERTICAL PANEL
- TYPE II BARRICADE WITH STEADY BURN MONODIRECTIONAL LIGHT

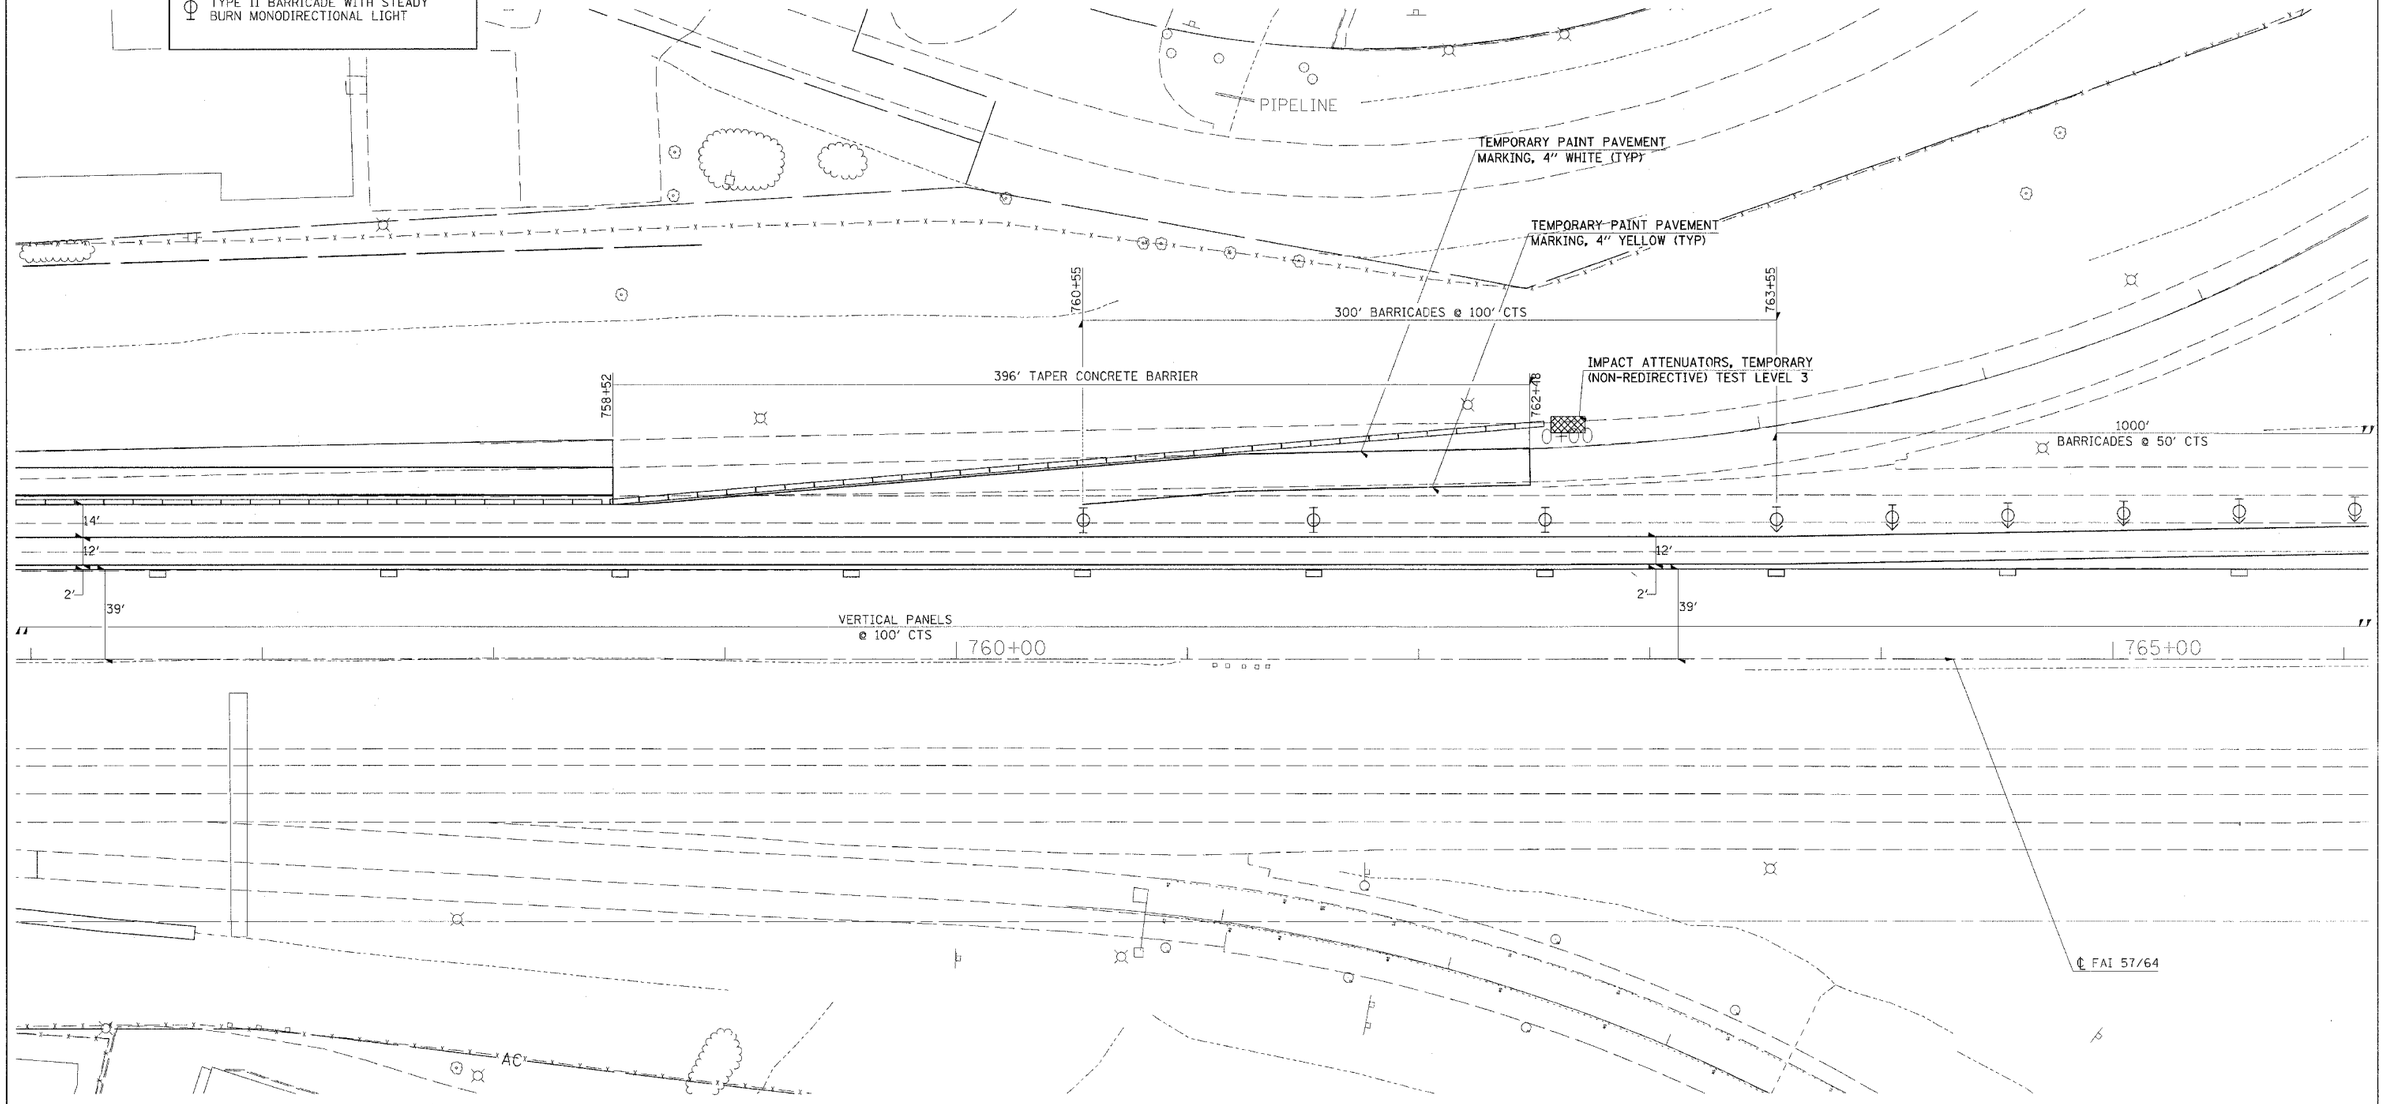

N

30' 0 15' 30'

REVISIONS NAME	DATE

ILLINOIS DEPARTMENT OF TRANSPORTATION

FAI-57/64
STAGE 2
STA. 756+00 TO STA. 766+00
SHEET 2 OF 3

SCALE: 1"=30'
DRAWN BY
DATE
CHECKED BY

03/22/2007, 02:25 PM
C:\Projects\Projects\MAINTENANCE\IDOT RAMPS\Civil\sheets\c32
32.0000 / 1IN.
PLT