CONTRACT NO. 98963

F.A.I. RTE.	SECTION	COUNTY	TOTAL SHEETS	SHEET NO.
57/64	(41-3)HBK	JEFFERSON	518	167
STA.		TO STA.		
FED. ROAD DIST. NO.	ILLINOIS	FED. AID PROJECT		

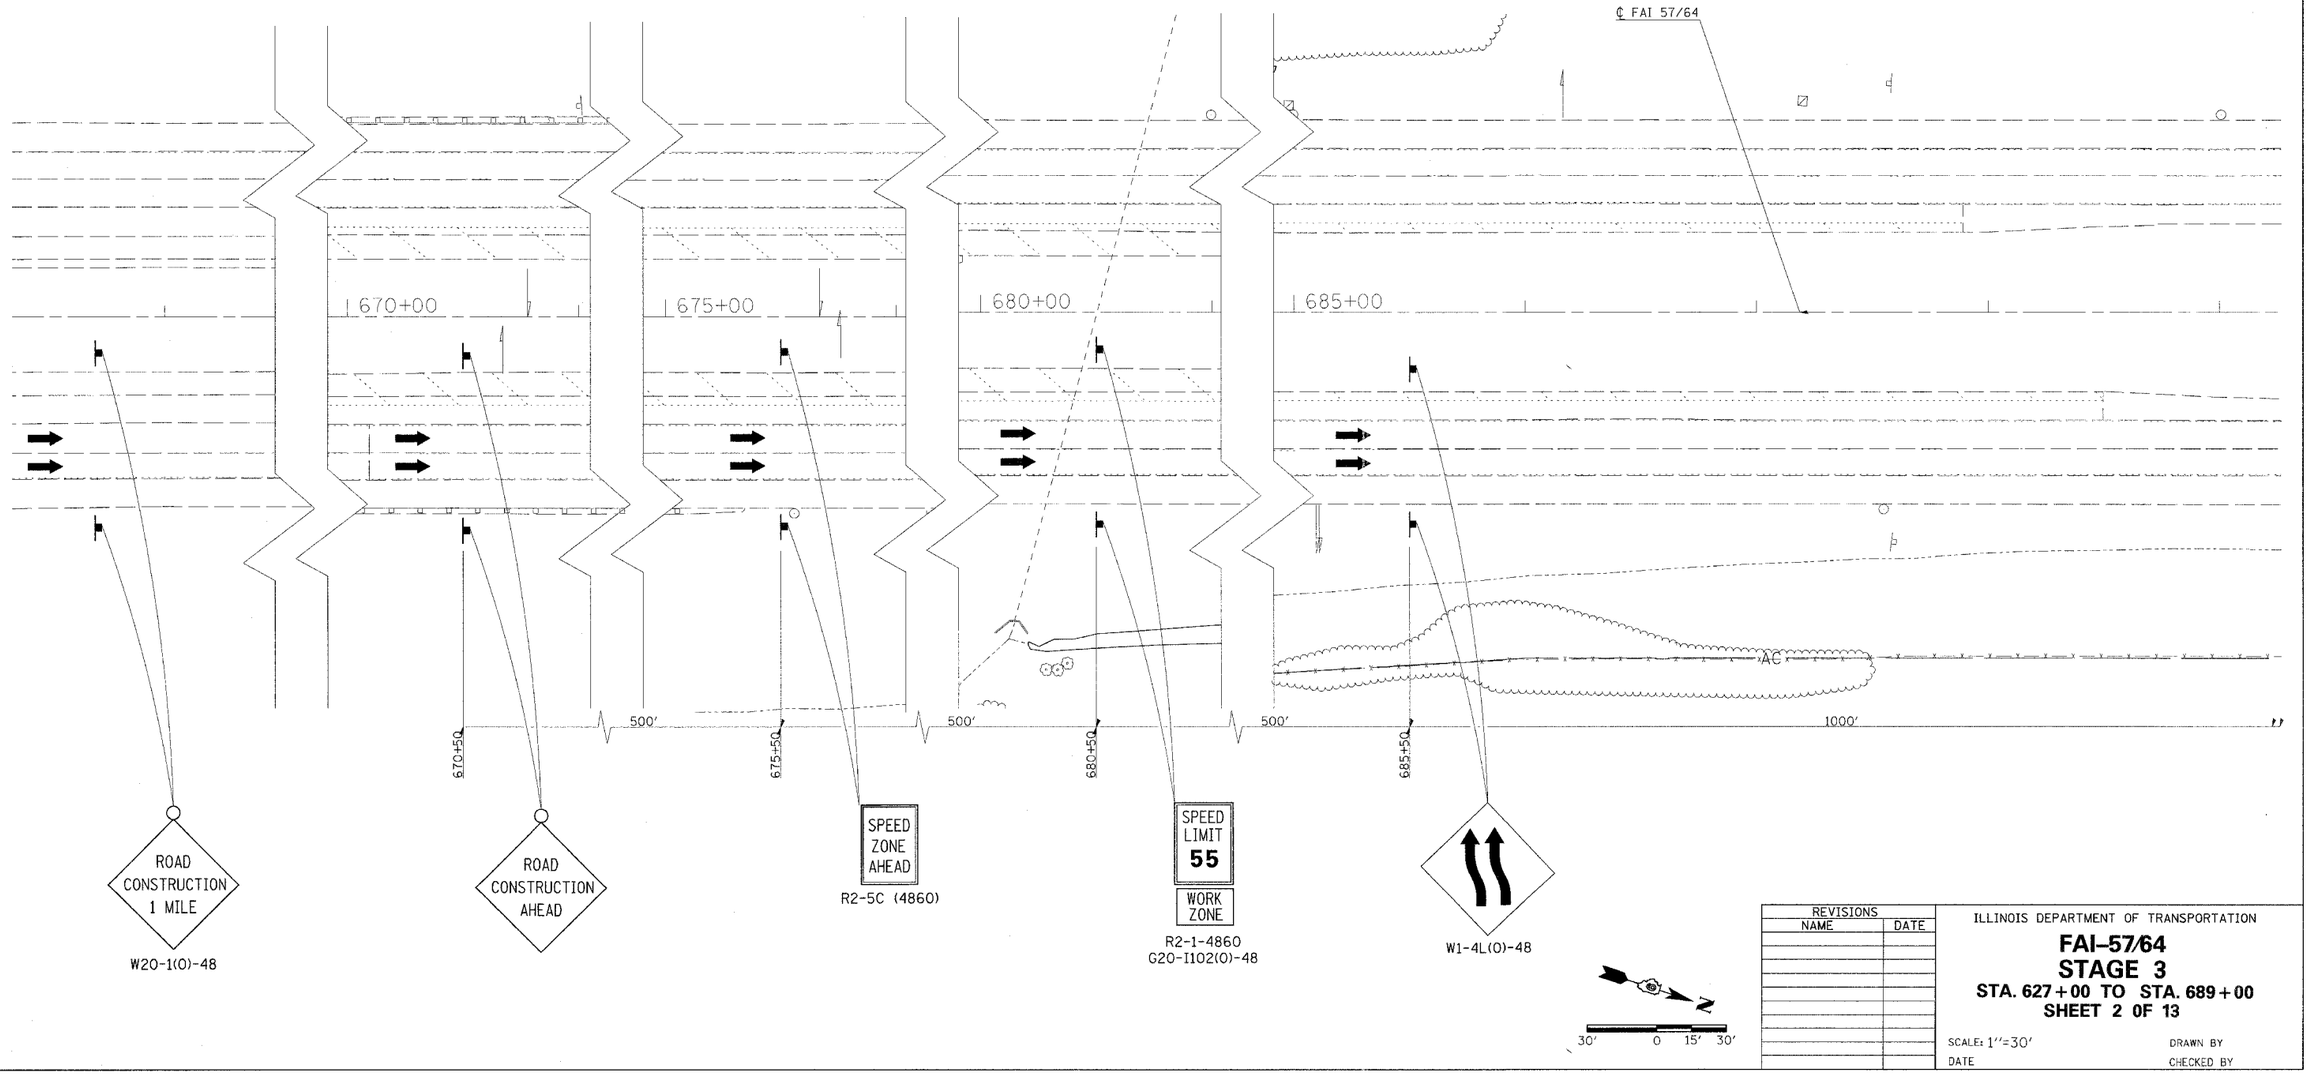

REVISIONS NAME	DATE

ILLINOIS DEPARTMENT OF TRANSPORTATION

FAI-57/64
STAGE 3
STA. 627+00 TO STA. 689+00
SHEET 2 OF 13

SCALE: 1"=30'
DRAWN BY
DATE
CHECKED BY

#3\27\2007 02:26 PM
I:\98_jobs\Yes\d2019A\IDOT RAMPS\reviseds32
30.dgn
RLT
" / IN.