CONTRACT NO.

F.A. RTE.	SECTION	COUNTY	TOTAL SHEETS	SHEET NO.
57/64	(41-3)HBK	JEFFERSON	518	304
STA. 37+00.00		TO STA. 38+00.00		
FED. ROAD DIST. NO.	ILLINOIS	FED. AID PROJECT		

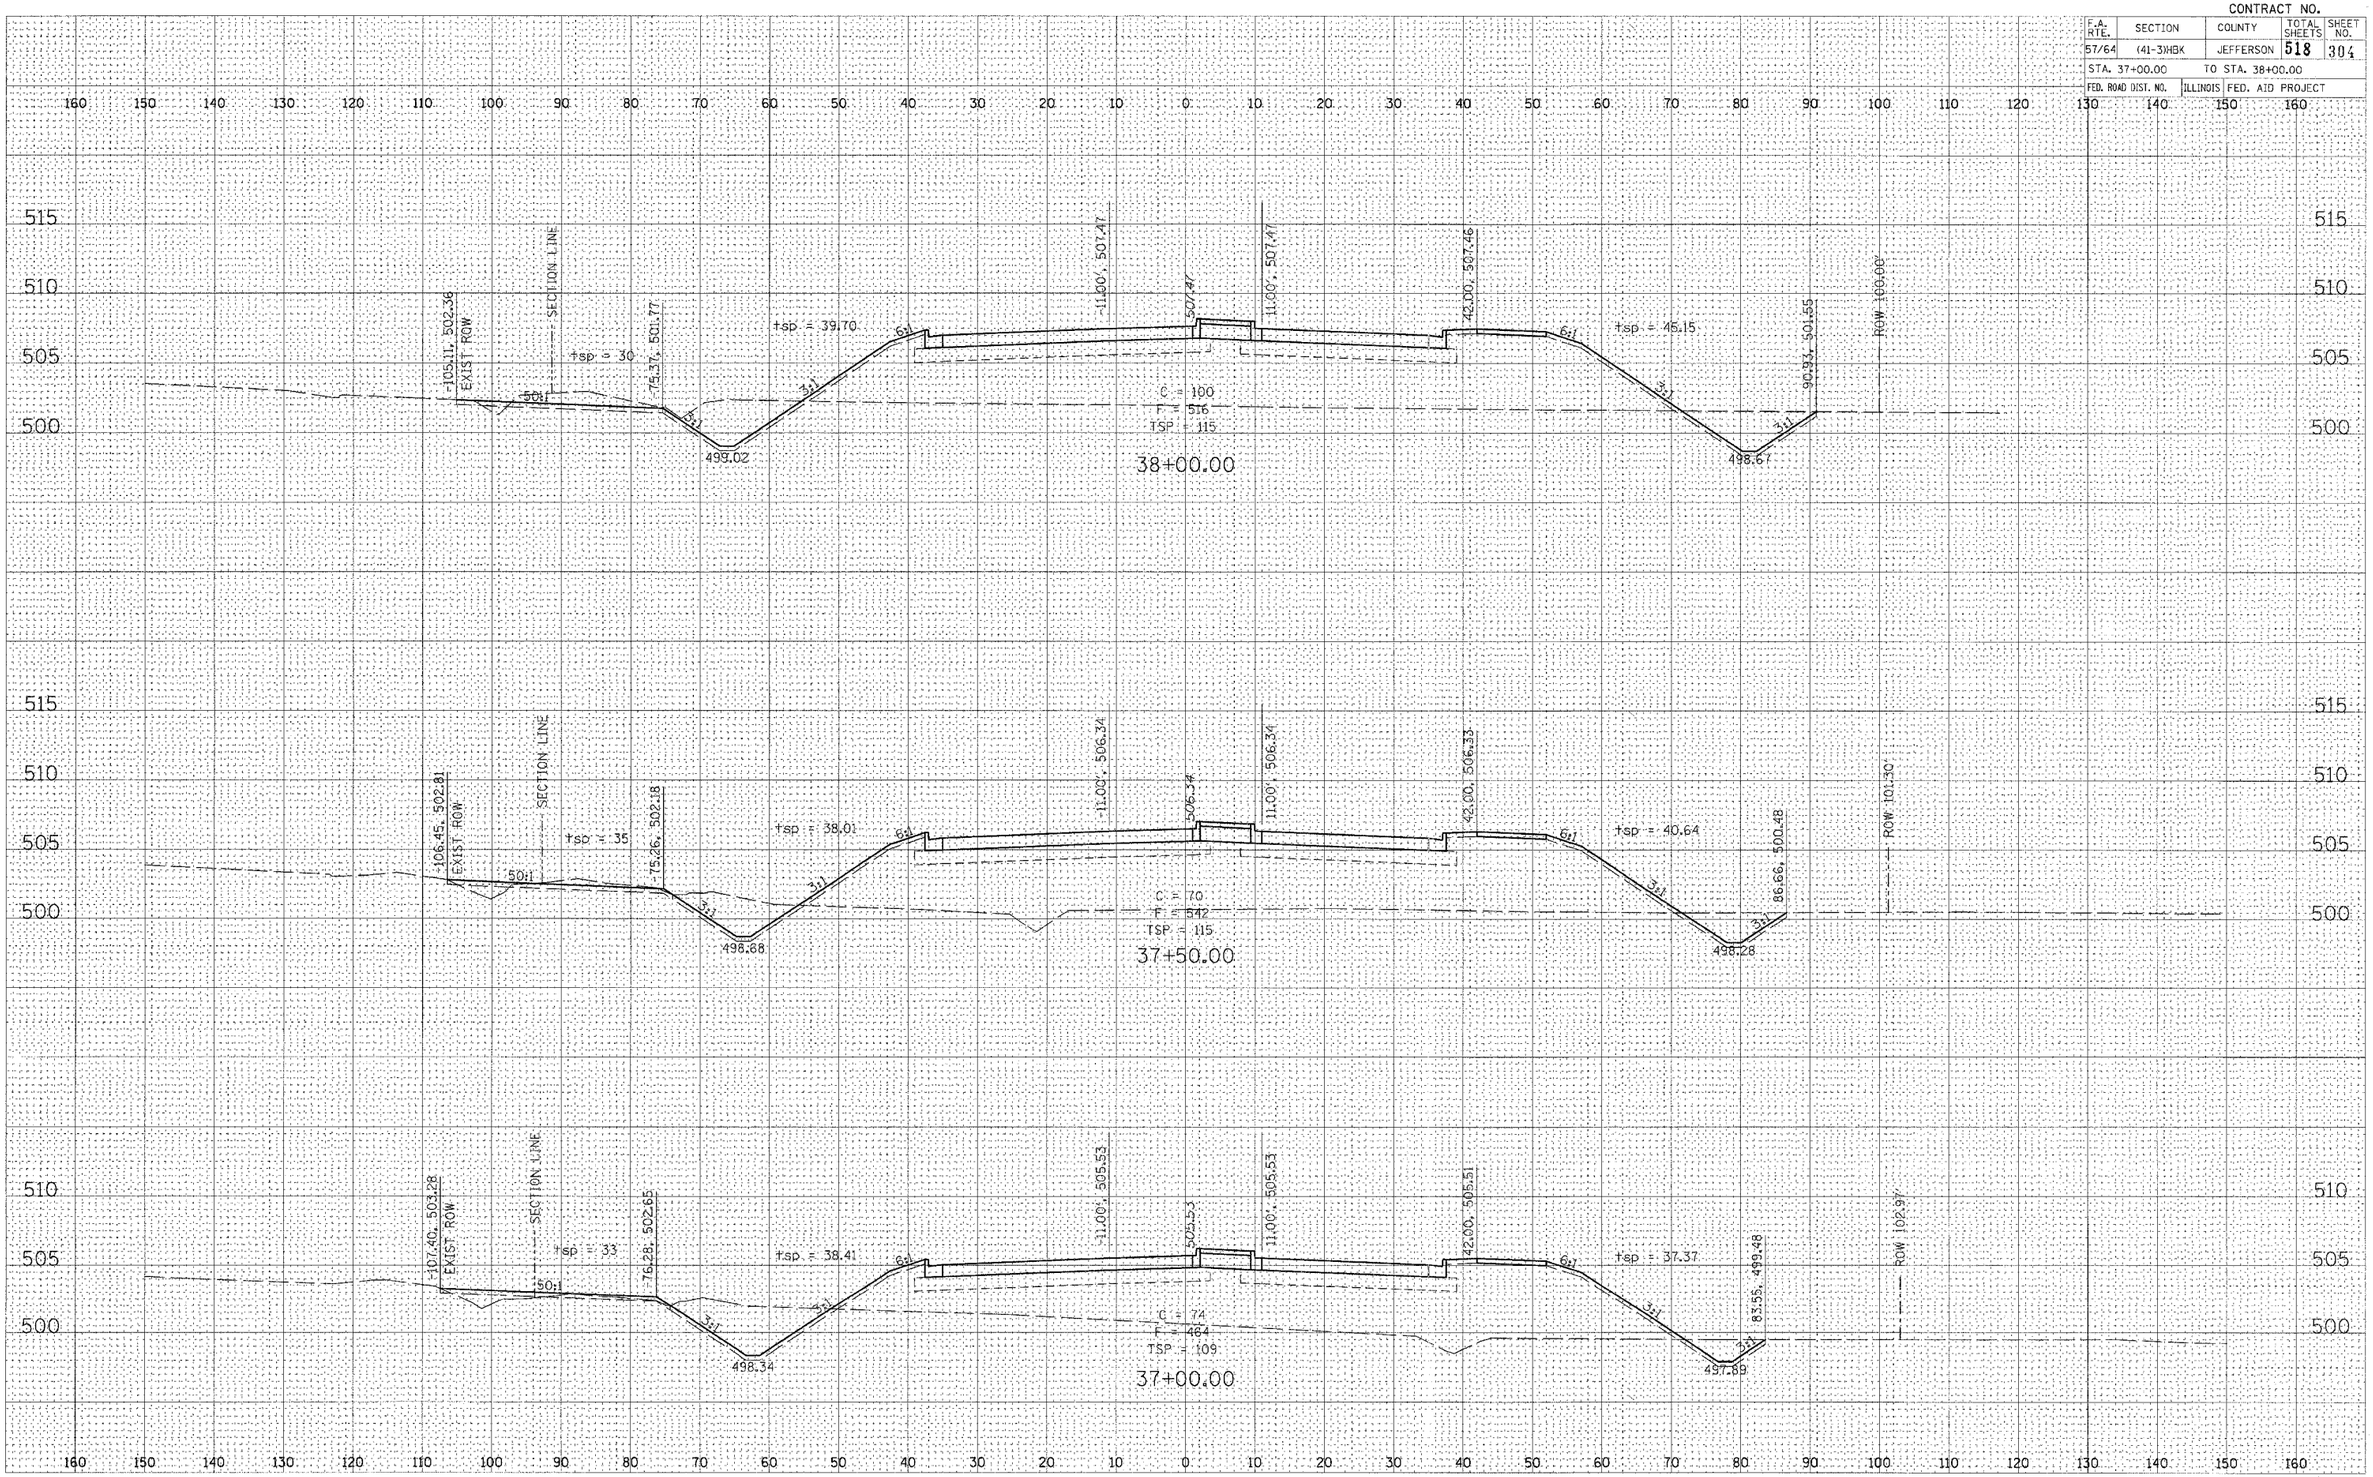

VETERANS MEMORIAL DRIVE

PLOT DATE = 03/21/2007 08:19 AM
FILE NAME = c:\projects\2005\05-00083\roadway\sheets\cr05-00083_sht_304.dgn
PLOT SCALE = 10.000000 ' / IN.
USER NAME = Kat

ORIGINAL SURVEY	BY	DATE
SURVEYED		
PLOTTED		
TEMPLATE		
AREAS		
AREAS CHECKED		
NO.		

FINAL SURVEY	BY	DATE
SURVEYED		
PLOTTED		
NOTE BOOK	TEMPLATE	
PAGES	AREAS	
NO.	AREAS CHECKED	