CONTRACT NO.

F.A. RTE.	SECTION	COUNTY	TOTAL SHEETS	SHEET NO.
57/64	(41-3)HBK	JEFFERSON	518	327
STA. 60+50.00		TO STA. 60+76.77		
FED. ROAD DIST. NO.	ILLINOIS	FED. AID PROJECT		

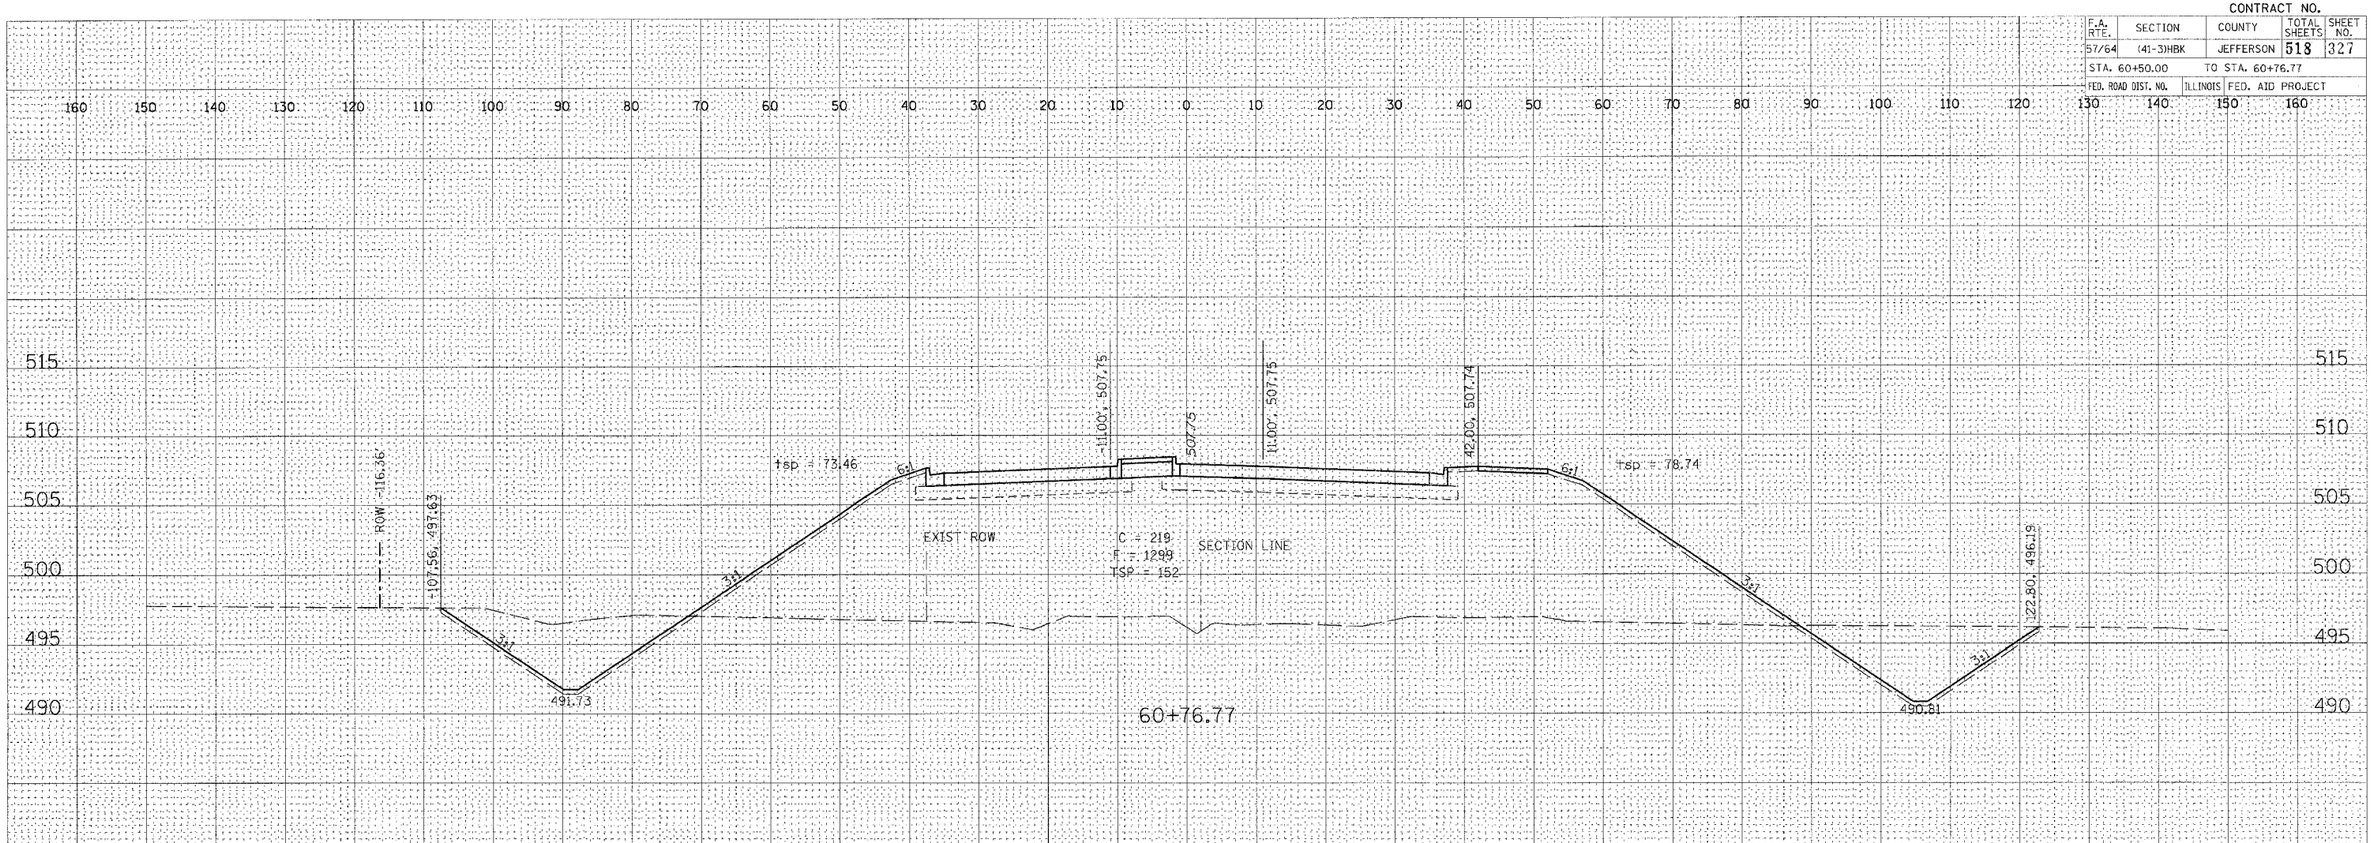

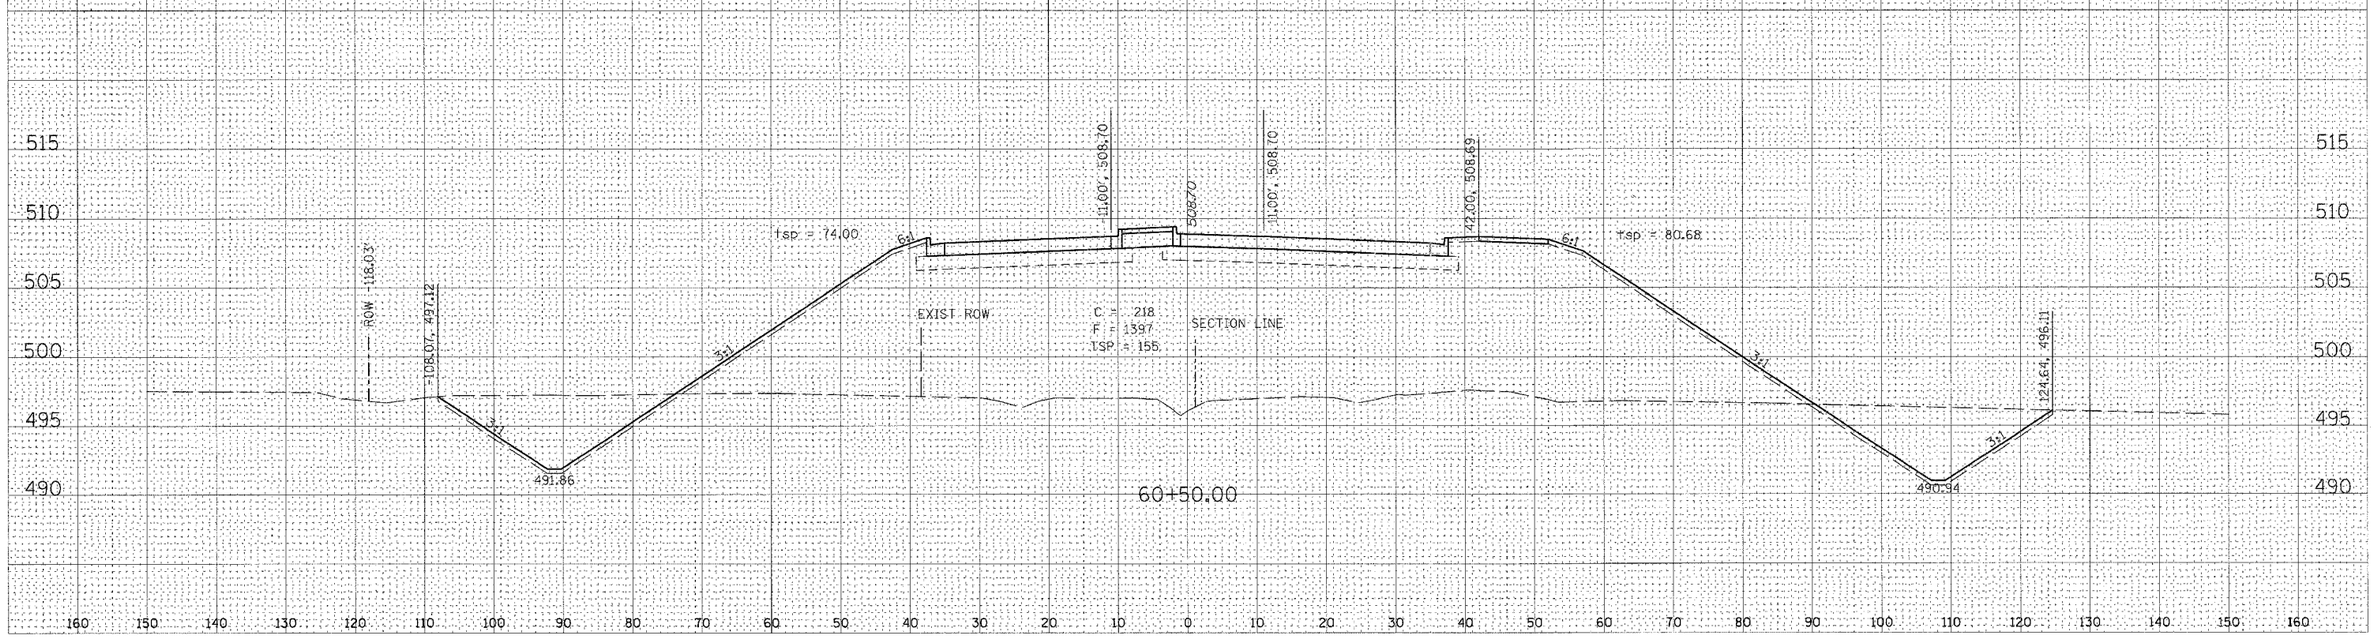

VETERANS MEMORIAL DRIVE

FINAL SURVEY		BY	DATE
NOTE BOOK	SURVEYED		
	PLOTTED		
	TEMPLATE		
	AREAS		
	AREAS CHECKED		
NO.			

ORIGINAL SURVEY		BY	DATE
	SURVEYED		
	PLOTTED		
	TEMPLATE		
	AREAS		
	AREAS CHECKED		
NO.			

PLOT DATE = 8/3/2007
PLOT TIME = 8:28 AM
PLOT SCALE = 10.0000 ' / IN.
USER NAME = Kas