CONTRACT NO.

F.A. RTE.	SECTION	COUNTY	TOTAL SHEETS	SHEET NO.
57/64	(41-3)HBK	JEFFERSON	518	336
STA. 73+50.00		TO STA. 74+13.88		
FED. ROAD DIST. NO.		ILLINOIS	FED. AID PROJECT	

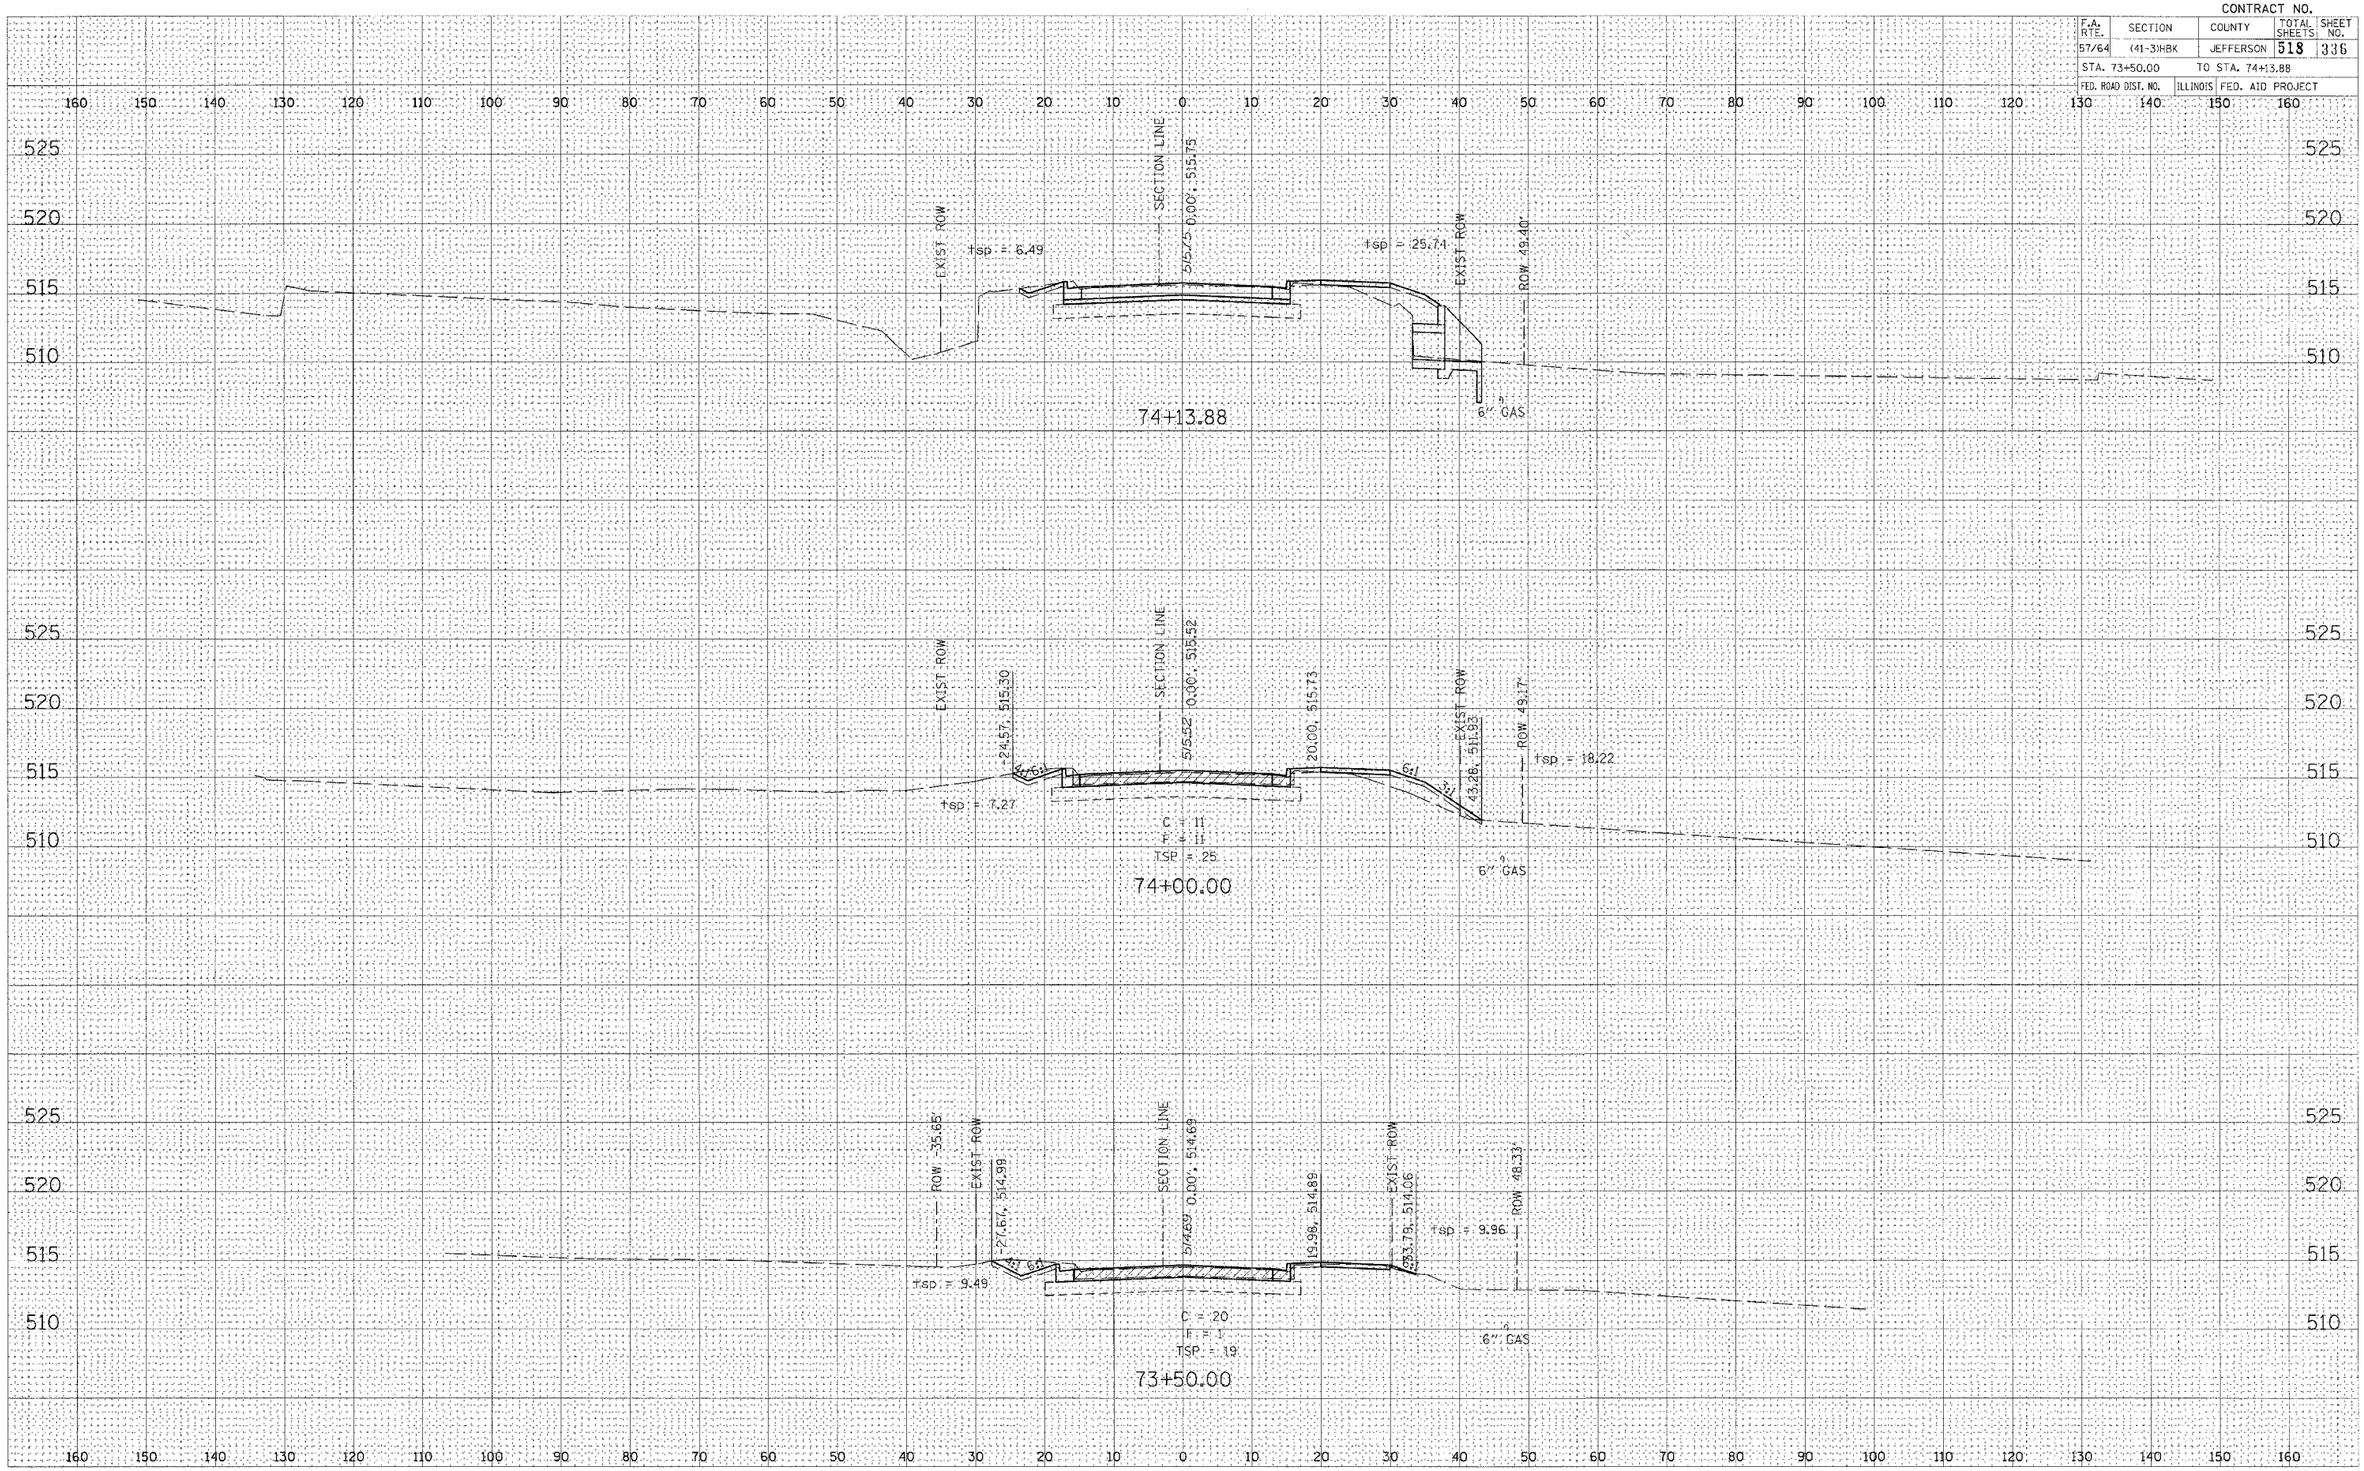

VETERANS MEMORIAL DRIVE

FINAL SURVEY — NOTE BOOK — NO. — SURVEYED — PLOTTED — TEMPLATE — AREAS — AREAS CHECKED — BY — DATE

ORIGINAL SURVEY — NOTE BOOK — NO. — SURVEYED — PLOTTED — TEMPLATE — AREAS — AREAS CHECKED — BY — DATE

PLOT DATE = 03\21\2007, 05:20 AM
FILE NAME = i:\56\pas\56c2815a\roadshse\c
PLOT SCALE = 10.0000 ' / IN.
USER NAME = Kas