CONTRACT NO.

F.A. RTE.	SECTION	COUNTY	TOTAL SHEETS	SHEET NO.
57/64	(41-3)HBK	JEFFERSON	518	354

STA. 203+00.00 TO STA. 203+75.00

FED. ROAD DIST. NO. | ILLINOIS | FED. AID PROJECT

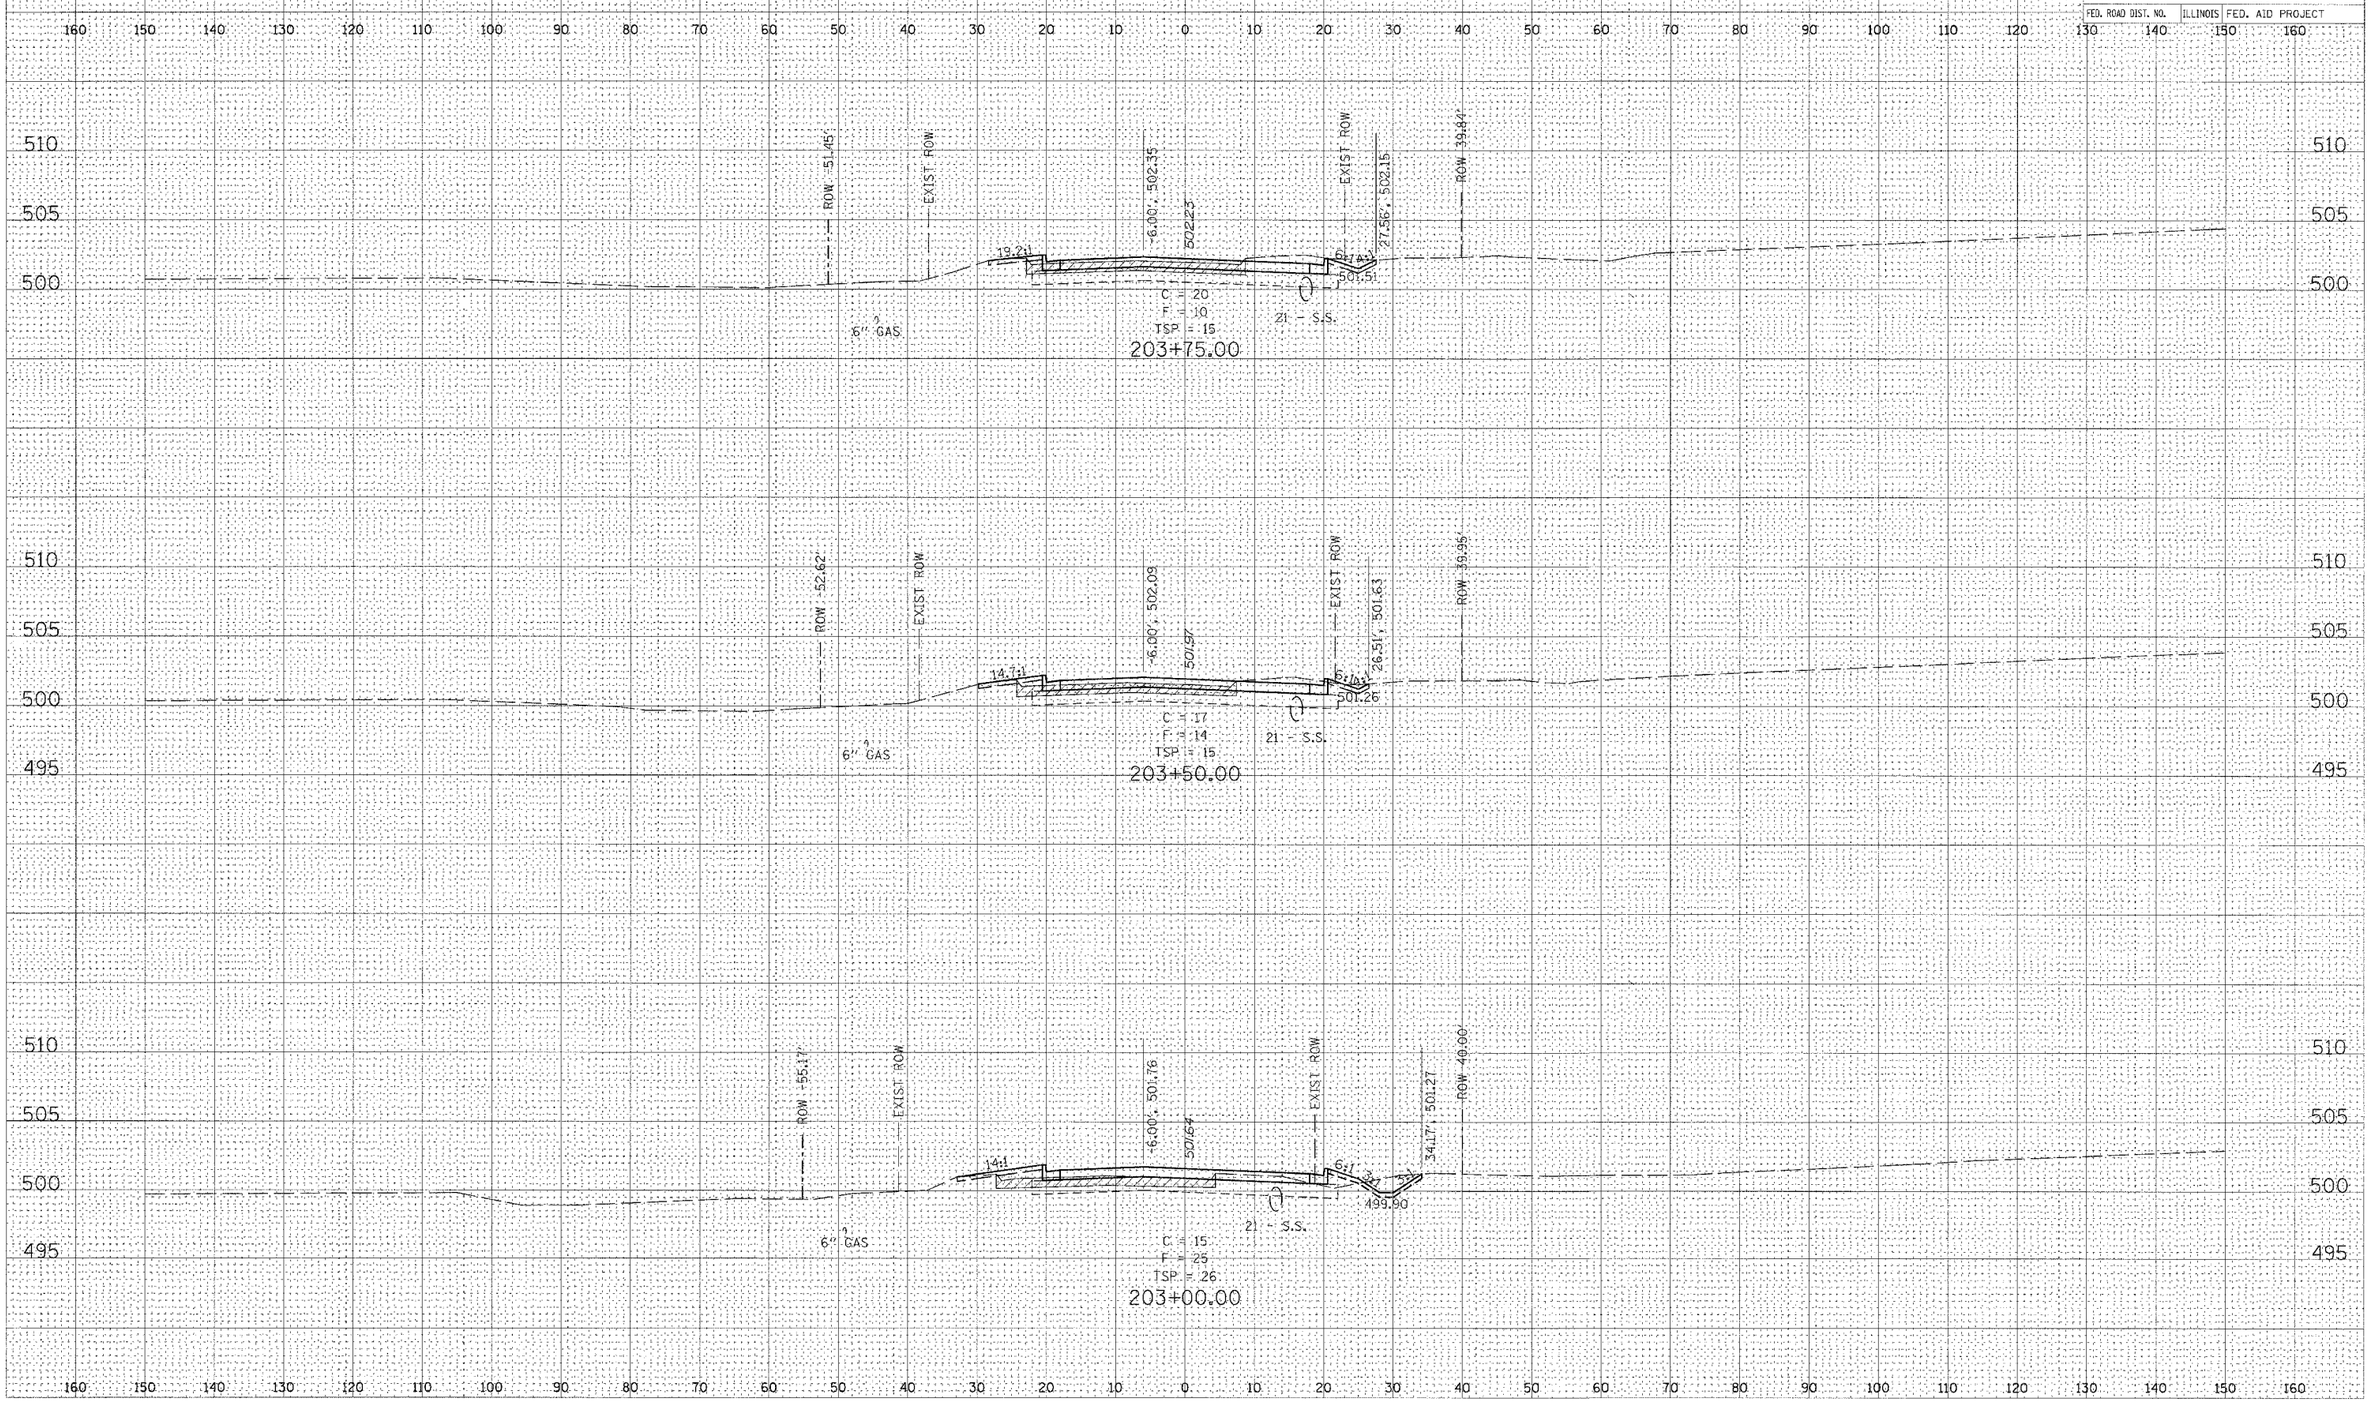

42ND STREET

FINAL SURVEY | NOTE BOOK NO. | SURVEYED | PLOTTED | TEMPLATE | AREAS | AREAS CHECKED | BY | DATE

ORIGINAL SURVEY | NO. | SURVEYED | PLOTTED | TEMPLATE | AREAS | AREAS CHECKED | BY | DATE

PLOT DATE = 03\21\2007, 06:21 AM
FILE NAME = n:\98jobs\98s2019a\road\sheet\c-[illegible]
PLOT SCALE = 10.0000 ' / IN.
USER NAME = Ket