CONTRACT NO. 98963

F.A.I. RTE.	SECTION	COUNTY	TOTAL SHEETS	SHEET NO.
57/64	(41-3)HBK	JEFFERSON	518	364
STA. 308+50.00		TO STA. 310+00.00		
FED. ROAD DIST. NO.		ILLINOIS	FED. AID PROJECT	

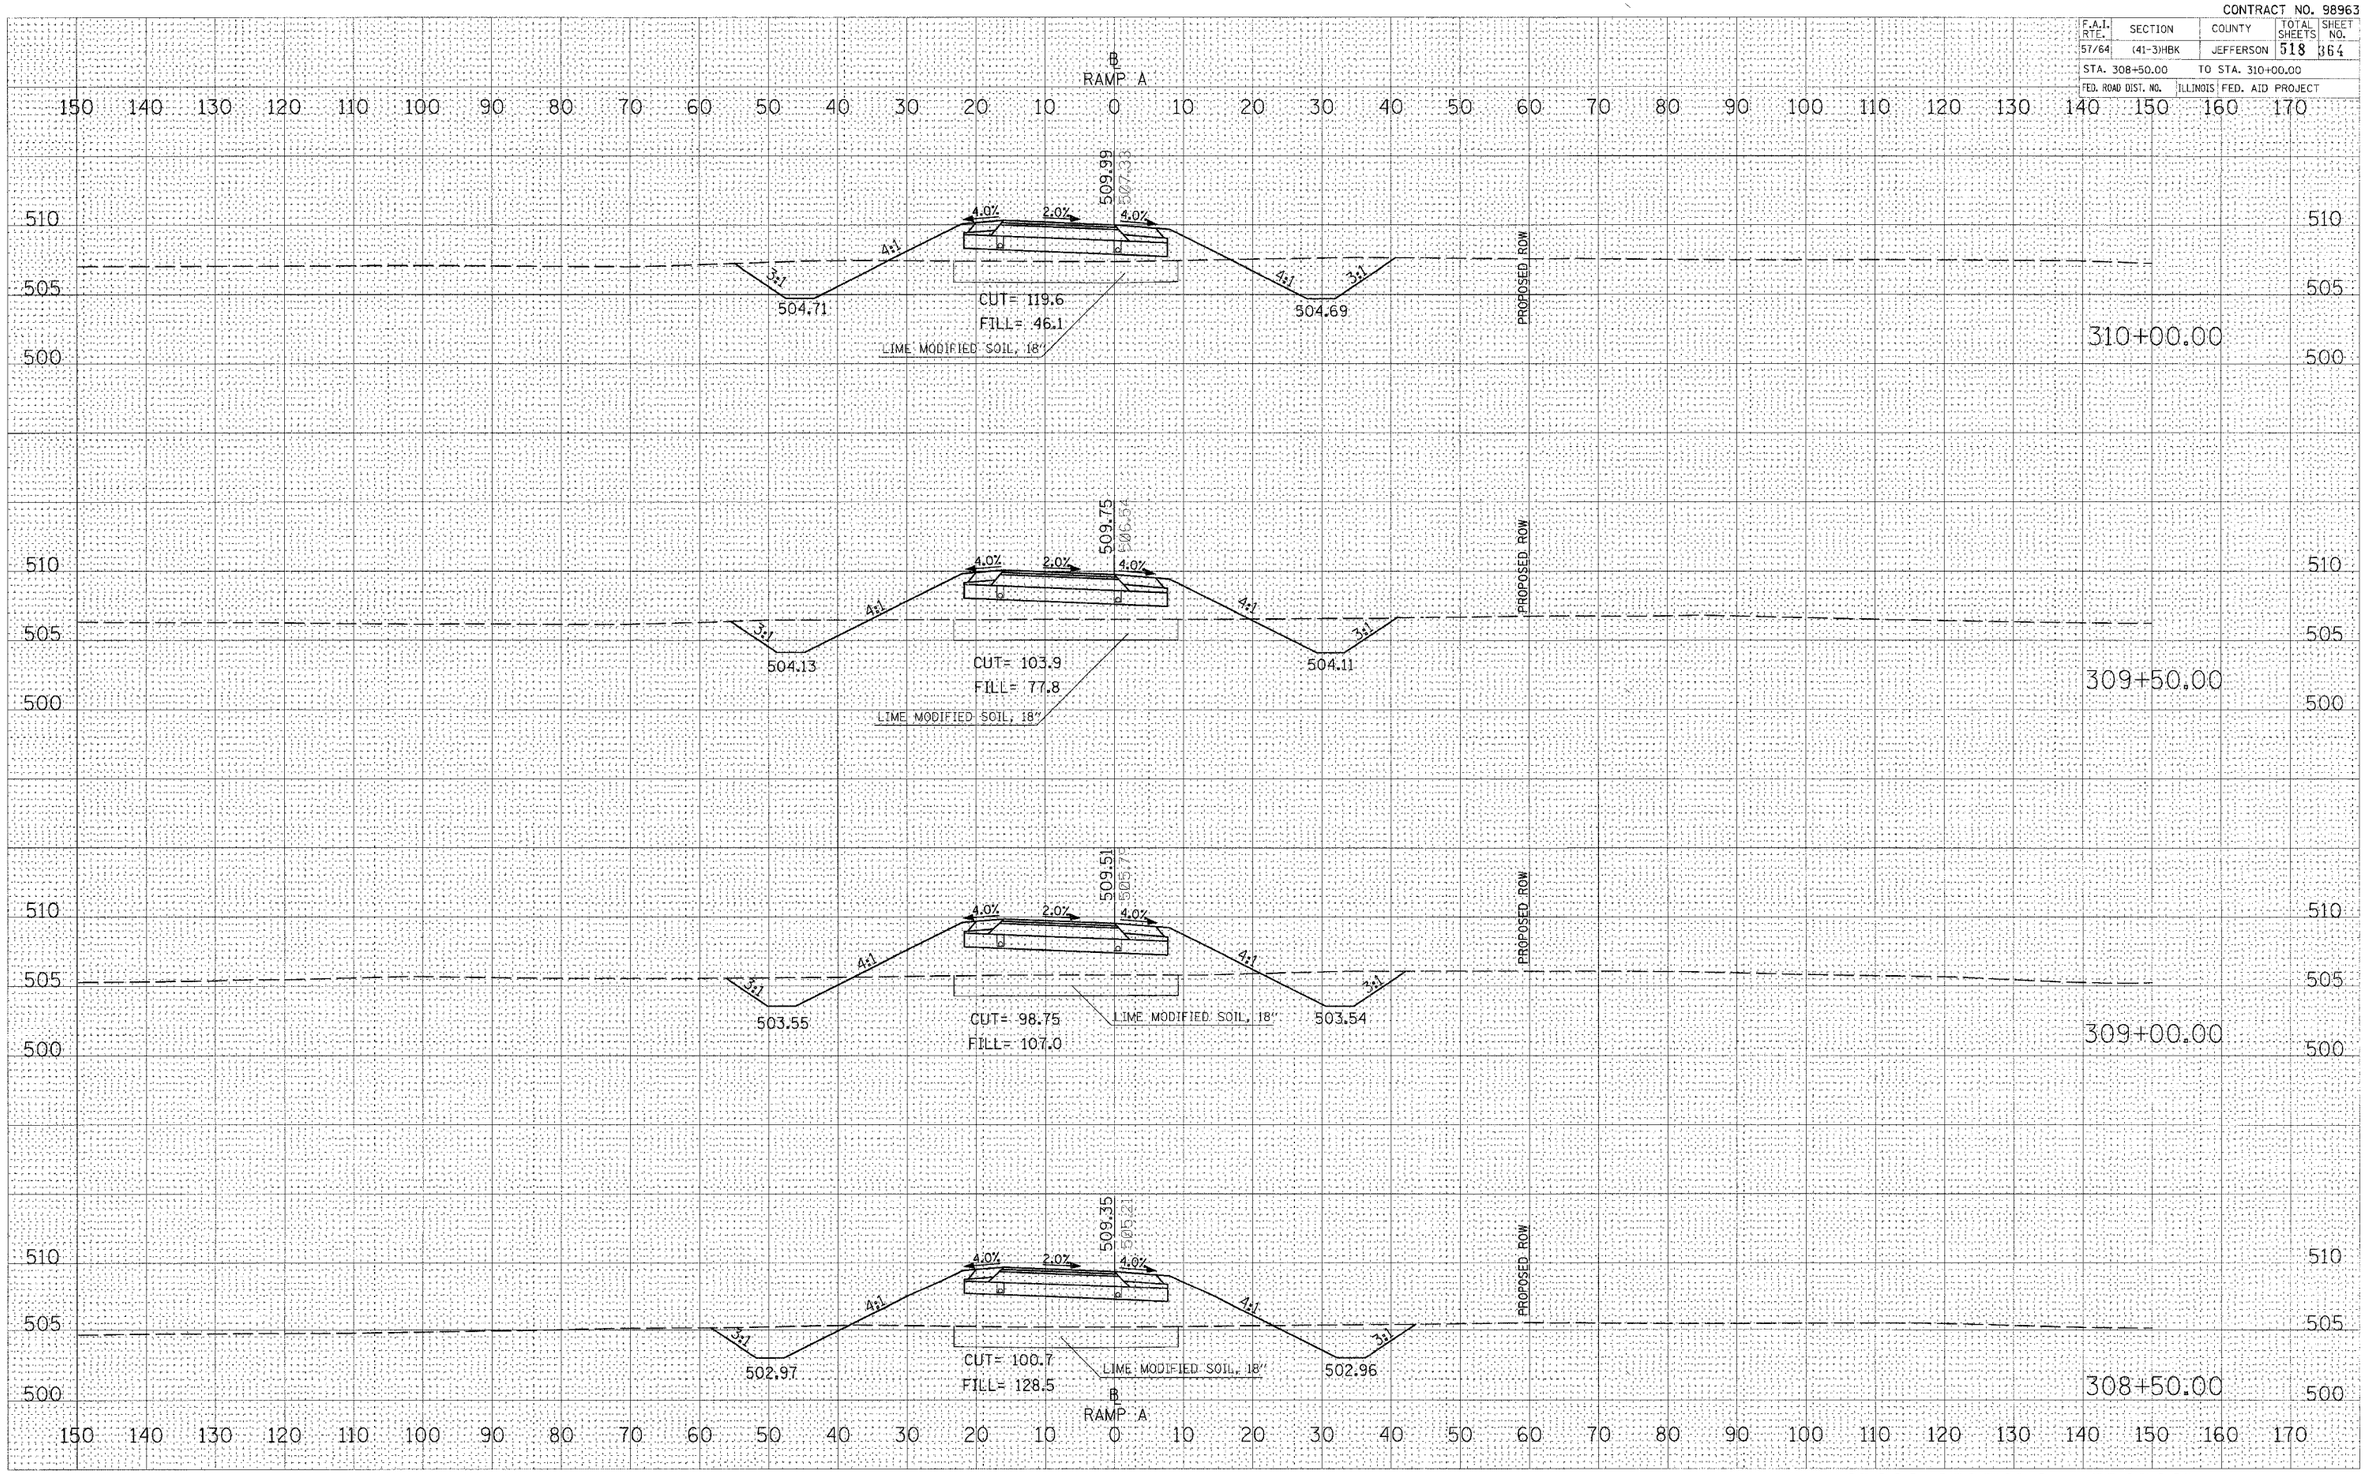

CROSS SECTIONS – PROPOSED RAMP A

FINAL SURVEY — SURVEYED / PLOTTED / NOTE BOOK / TEMPLATE / AREAS / AREAS CHECKED — BY — DATE

ORIGINAL SURVEY — SURVEYED / PLOTTED / NOTE BOOK / TEMPLATE / AREAS / AREAS CHECKED — BY — DATE

PLOT DATE = 03\22\2007, 11:45 AM
FILE NAME = I:\98_jobs\98x2019\1007 RAMPS\x-sheets\x-
PLOT SCALE = 10.0000 / IN.
PLOT STYLE =
USER NAME = Kirk