CONTRACT NO. 98963

F.A.I. RTE.	SECTION	COUNTY	TOTAL SHEETS	SHEET NO.
57/64	(41-3)HBK	JEFFERSON	518	369
STA. 317+50.00		TO STA. 318+50.00		
FED. ROAD DIST. NO.	ILLINOIS	FED. AID PROJECT		

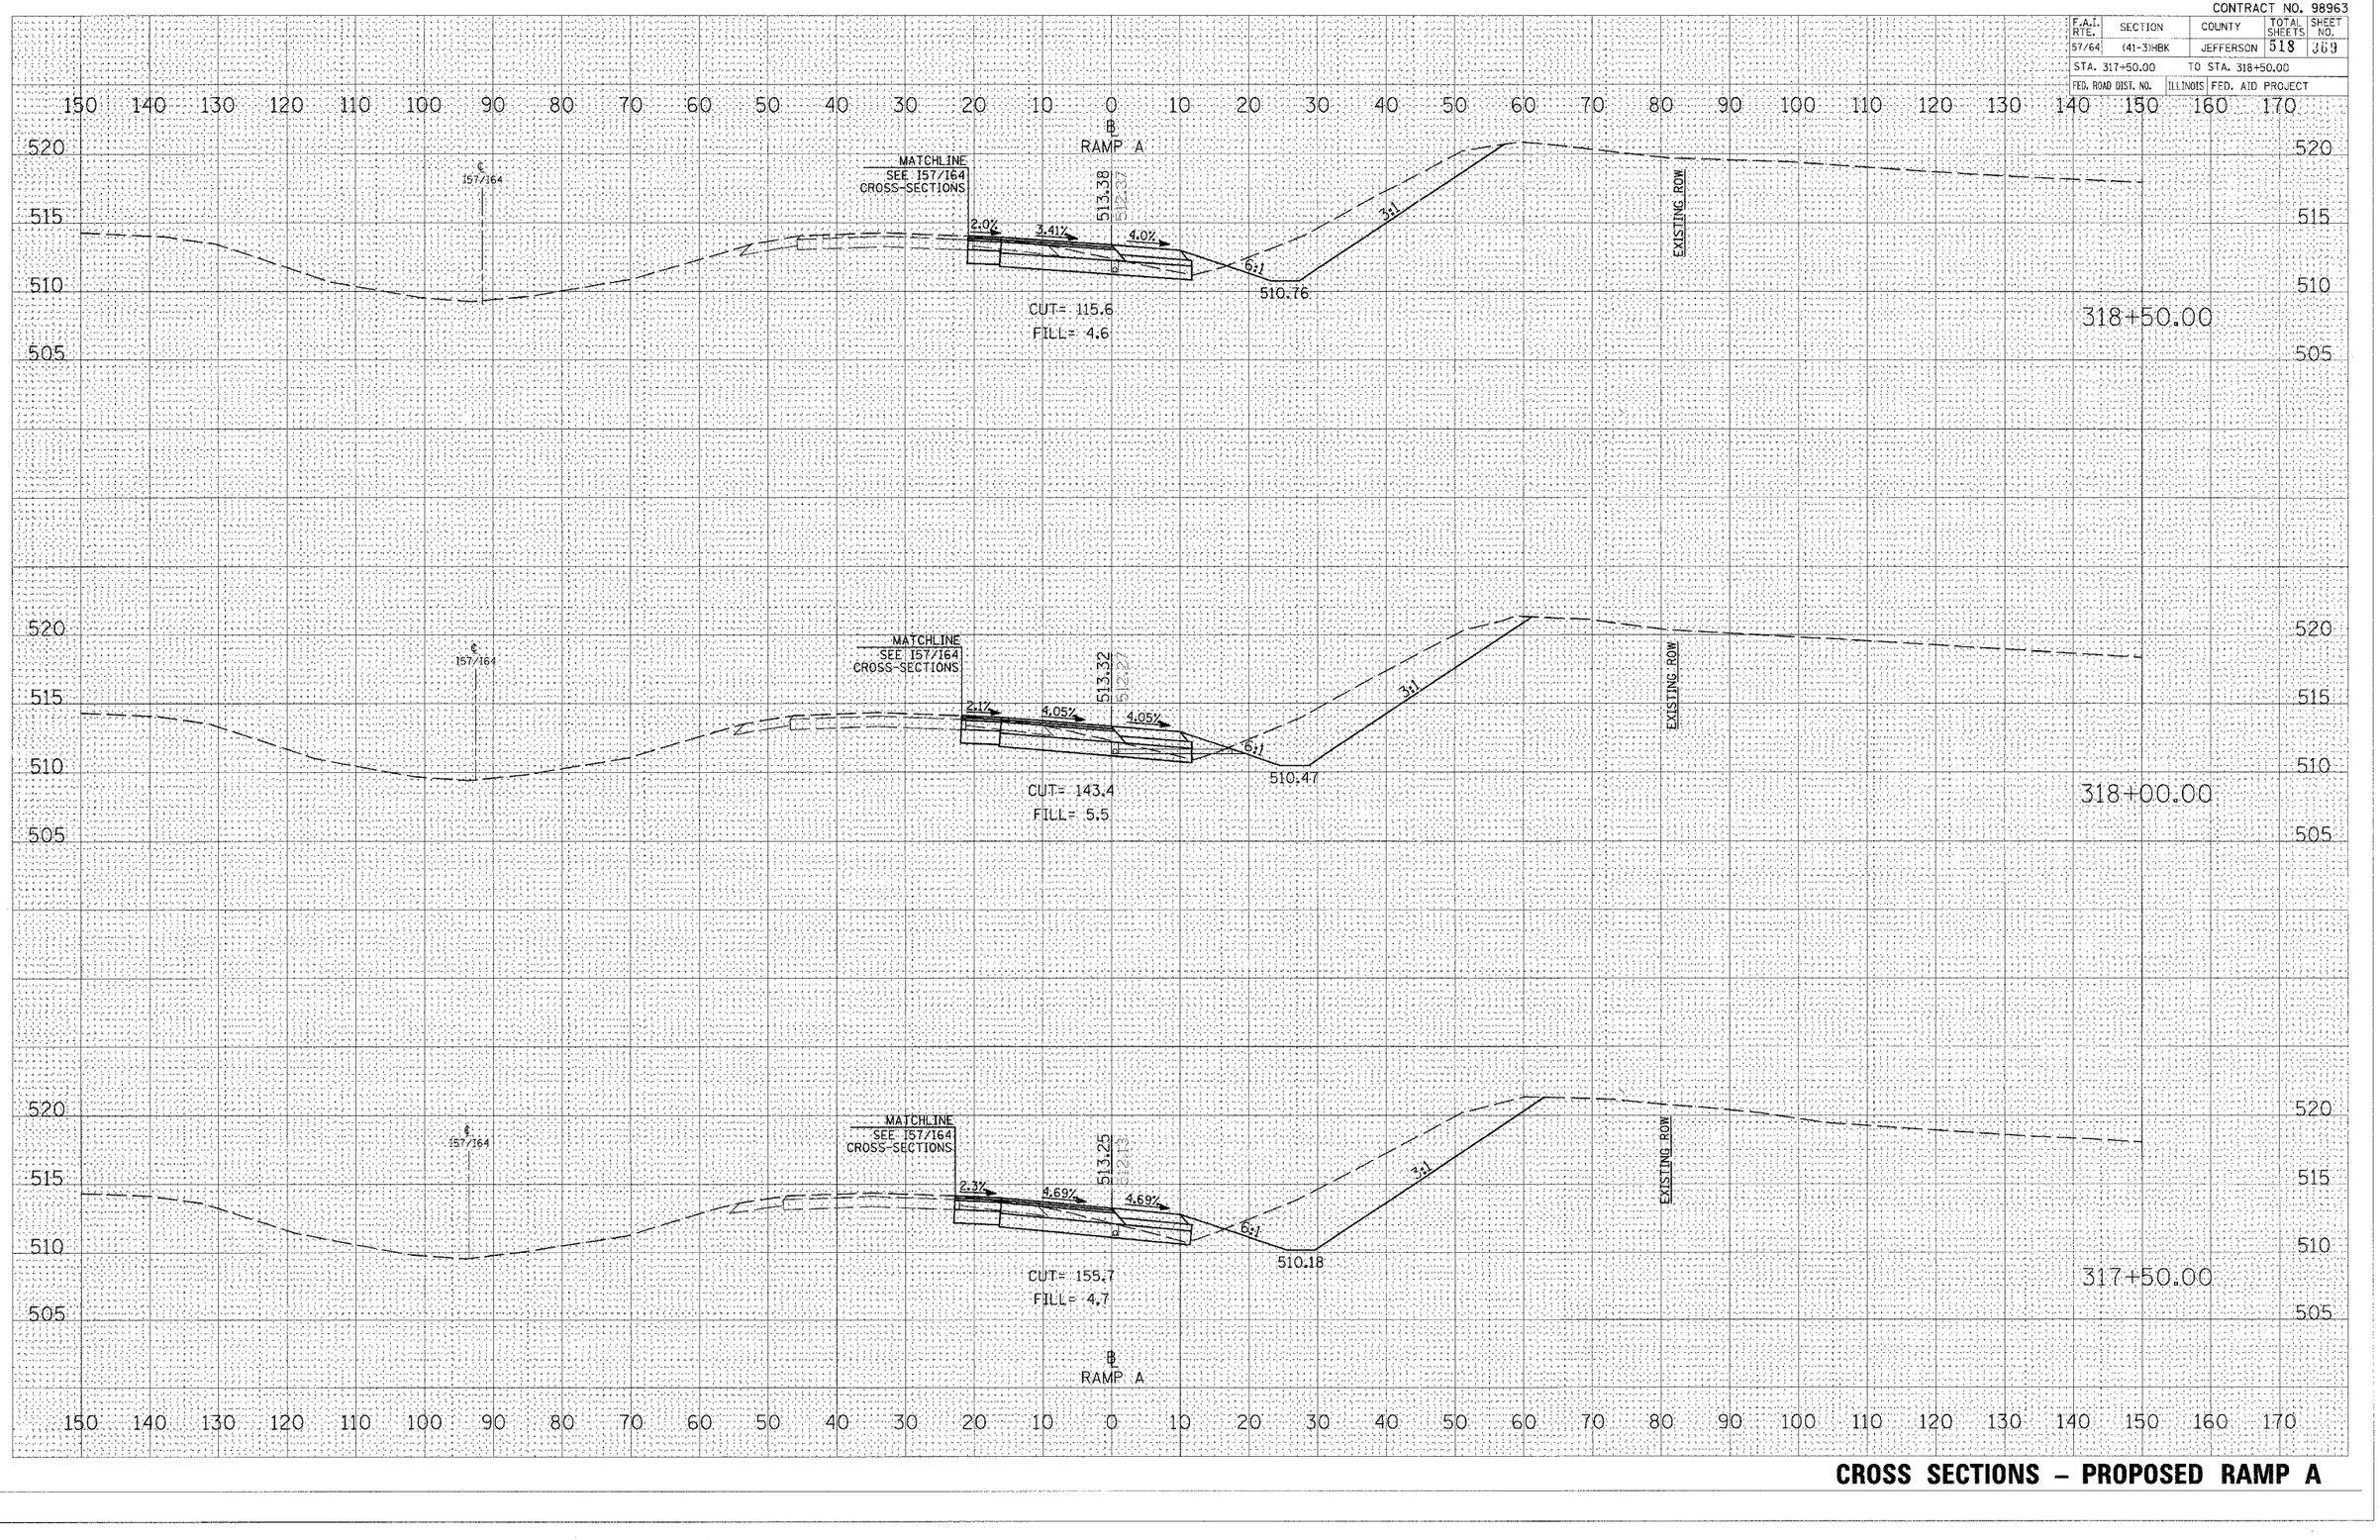

FINAL SURVEY — SURVEYED / PLOTTED / NOTE BOOK / NO. / TEMPLATE / AREAS / AREAS CHECKED / BY / DATE

ORIGINAL SURVEY — SURVEYED / PLOTTED / NOTE BOOK / NO. / TEMPLATE / AREAS / AREAS CHECKED / BY / DATE

PLOT DATE = 8\22\2007, 11:45 AM
FILE NAME = I:\98_jobs\96x261a\IDOT RAMPS\c-proposed\sheet
PLOT SCALE = 1.0000 ' / IN.
USER NAME = Kat

CROSS SECTIONS – PROPOSED RAMP A