CONTRACT NO. 98963

F.A.I. RTE.	SECTION	COUNTY	TOTAL SHEETS	SHEET NO.
57/64	(41-3)HBK	JEFFERSON	518	404
STA. 525+00.00		TO STA. 526+50.00		
FED. ROAD DIST. NO.	ILLINOIS	FED. AID PROJECT		

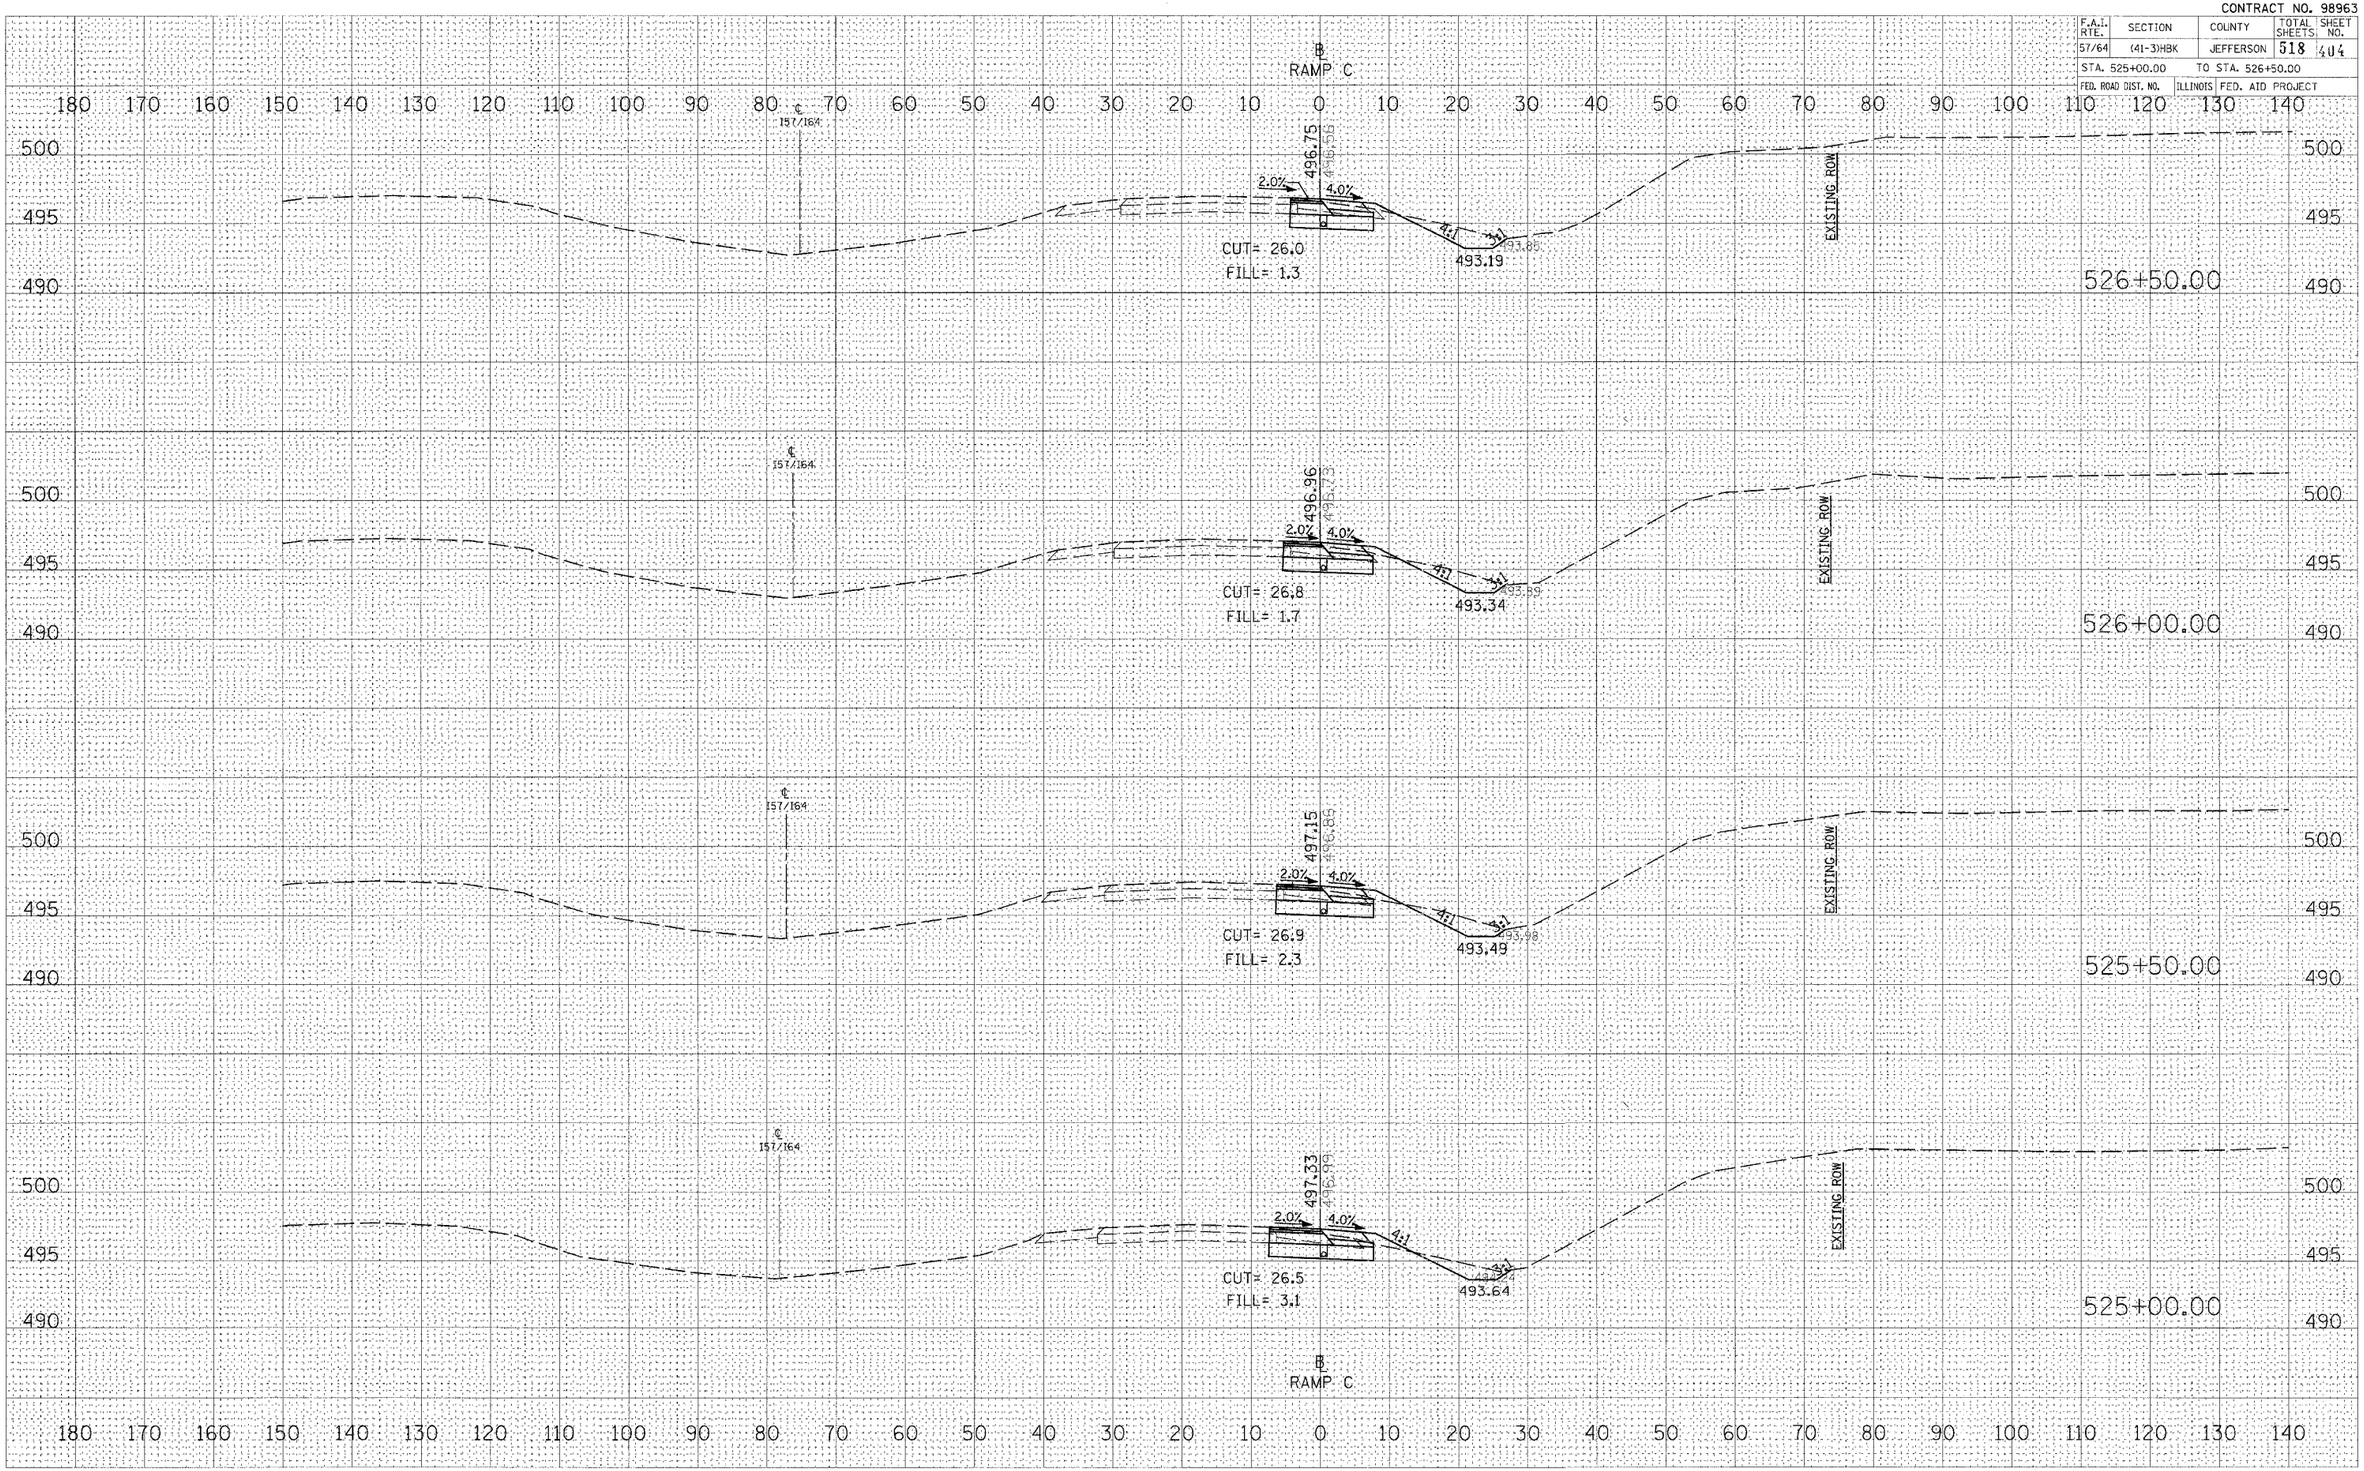

FINAL SURVEY — NOTE BOOK — NO. — BY — DATE — SURVEYED — DRAWN — TEMPLATE — AREAS — AREAS CHECKED

ORIGINAL SURVEY — SURVEYED — DRAWN — TEMPLATE — AREAS — AREAS CHECKED

PLOT DATE = 8/3/22\2007, 11:48 AM
FILE NAME = I:\98jobs\98a2814s\1007 RAMPS\
PLOT SCALE = 10.0000 ' / IN.
USER NAME = Kat

CROSS SECTIONS – PROPOSED RAMP C