CONTRACT NO. 98963

F.A.I. RTE.	SECTION	COUNTY	TOTAL SHEETS	SHEET NO.
57/64	(41-3)HBK	JEFFERSON	518	406
STA. 600+00.00		TO STA. 601+50.00		
FED. ROAD DIST. NO.		ILLINOIS	FED. AID PROJECT	

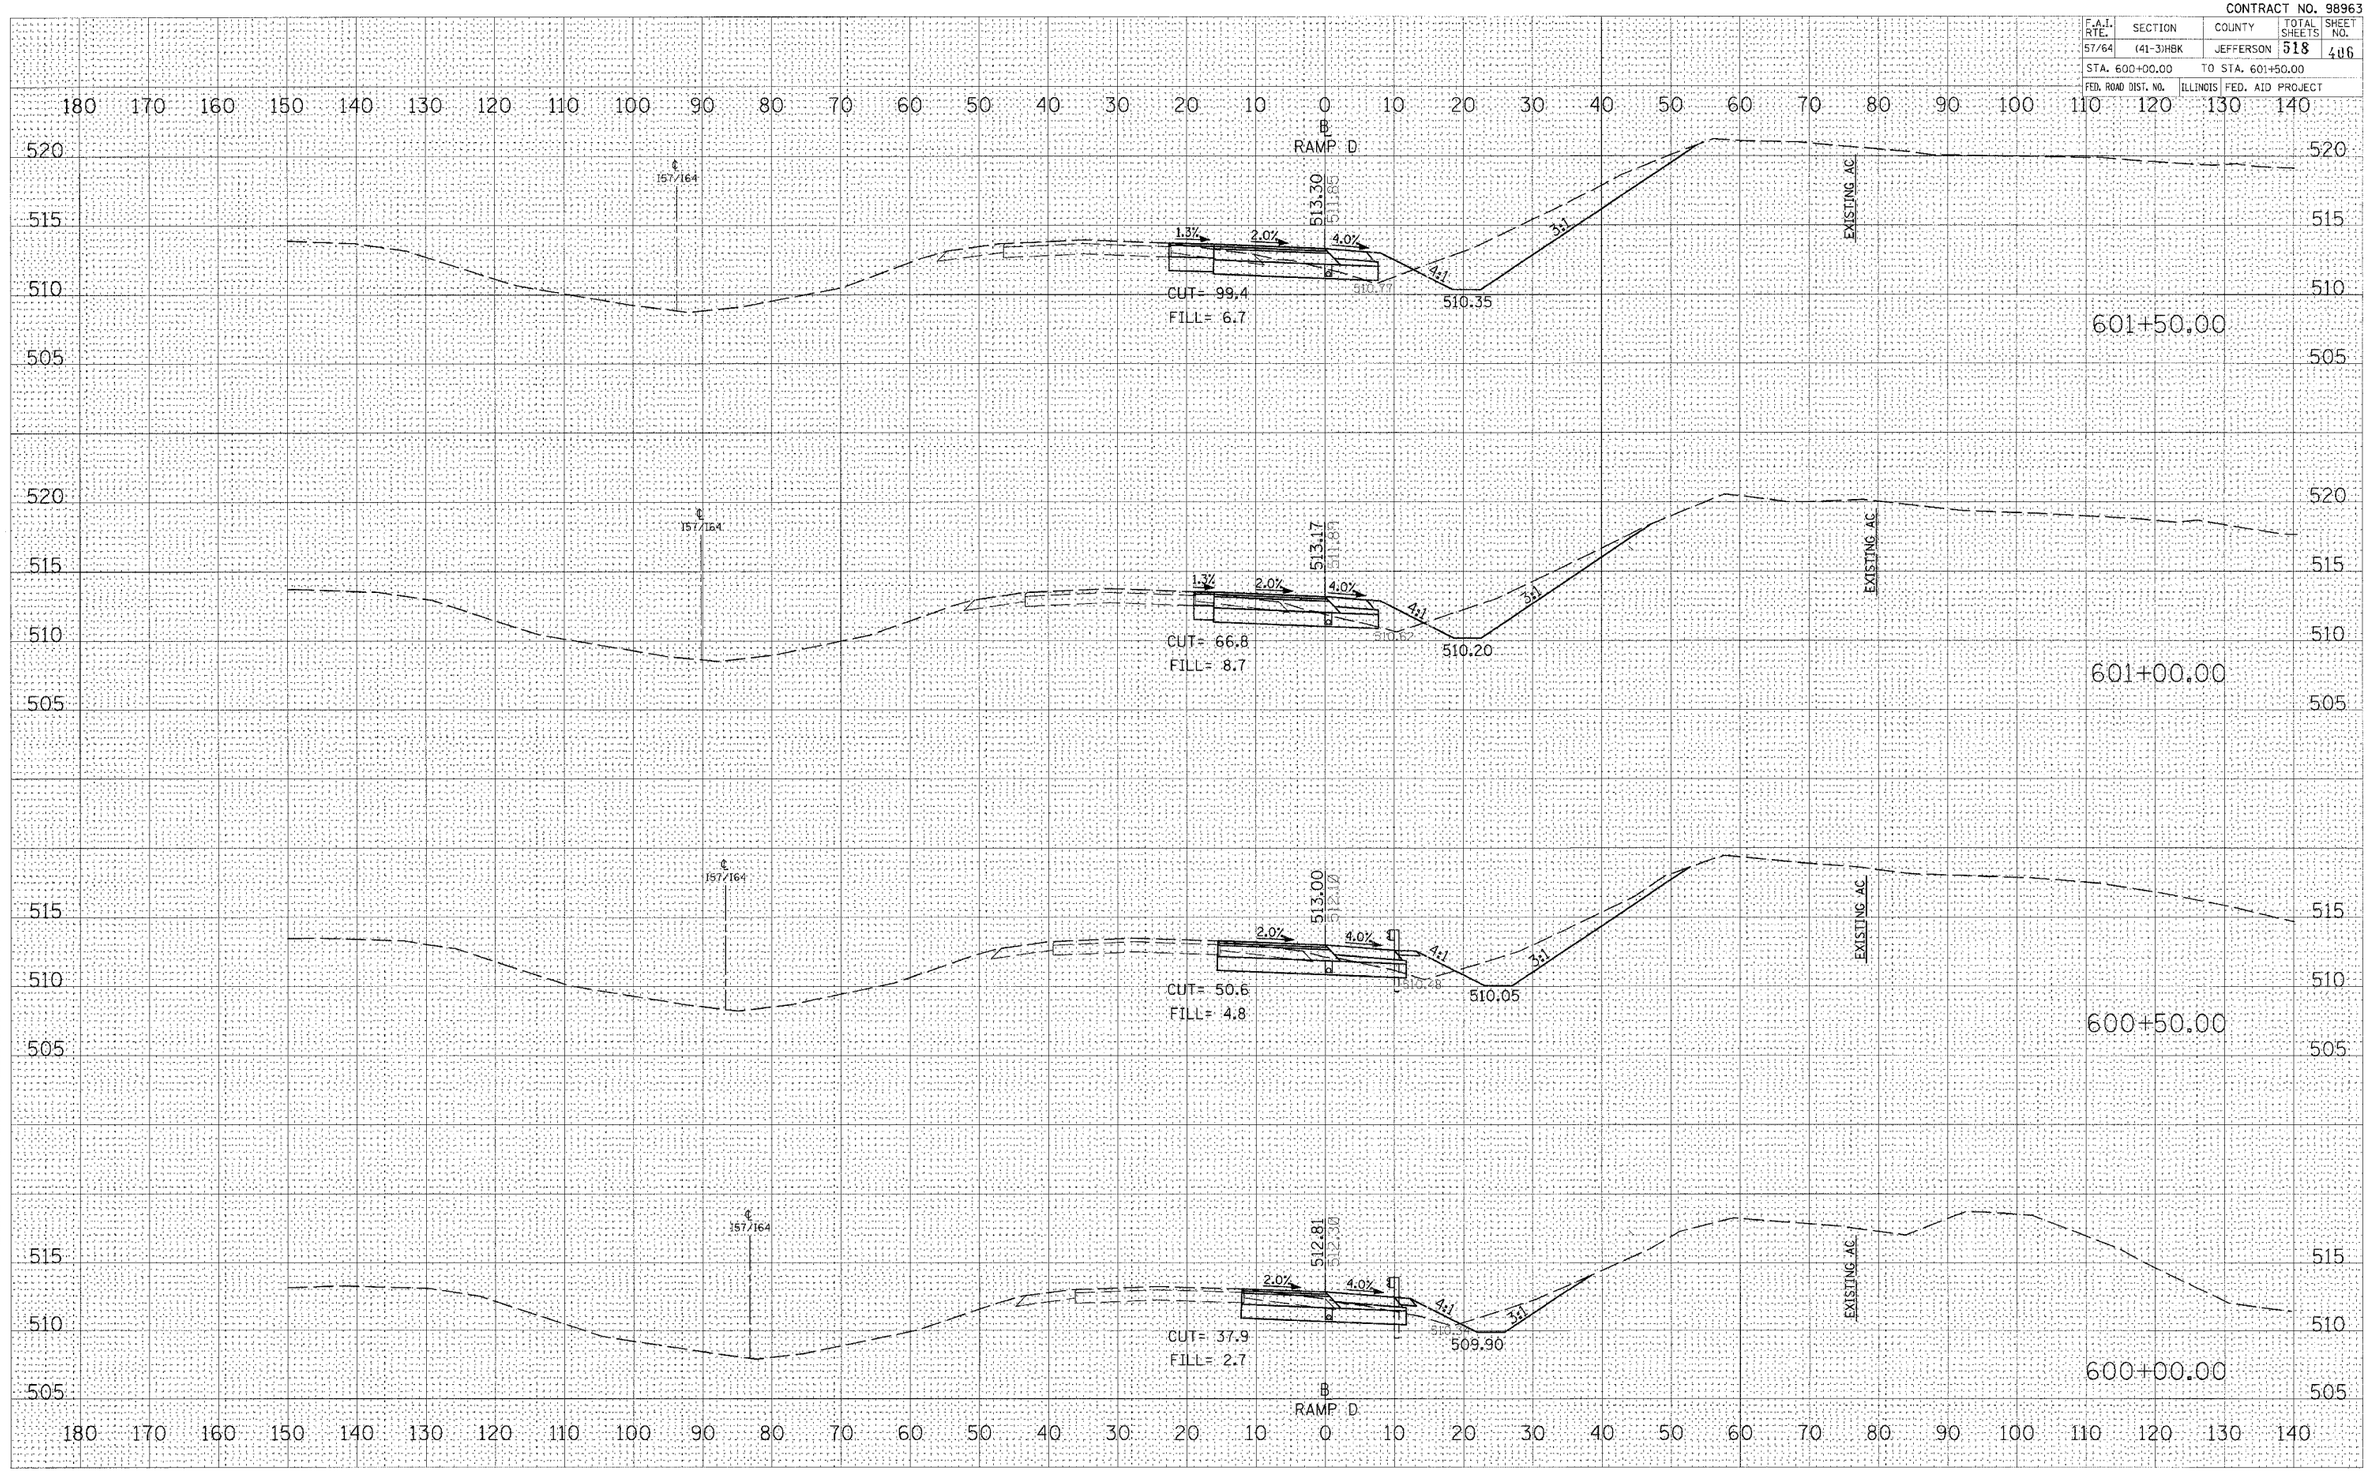

FINAL SURVEY NOTE BOOK NO.
ORIGINAL SURVEY NOTE BOOK NO.
SURVEYED / PLOTTED / TEMPLATE / AREAS / AREAS CHECKED
BY DATE

PLOT DATE = 8/3/2007, 11:49 AM
FILE NAME = I:\98_jobs\98s2814\IDOT RAMPS\sheets\design\XSECT.dgn
PLOT SCALE = 10.0000 ' / IN.
USER NAME = Kat

CROSS SECTIONS – PROPOSED RAMP D