CONTRACT NO. 98963

F.A.I. RTE.	SECTION	COUNTY	TOTAL SHEETS	SHEET NO.
57/64	(41-3)HBK	JEFFERSON	518	418
STA. +00.0000	TO STA. +10.0000			
FED. ROAD DIST. NO.	ILLINOIS	FED. AID PROJECT		

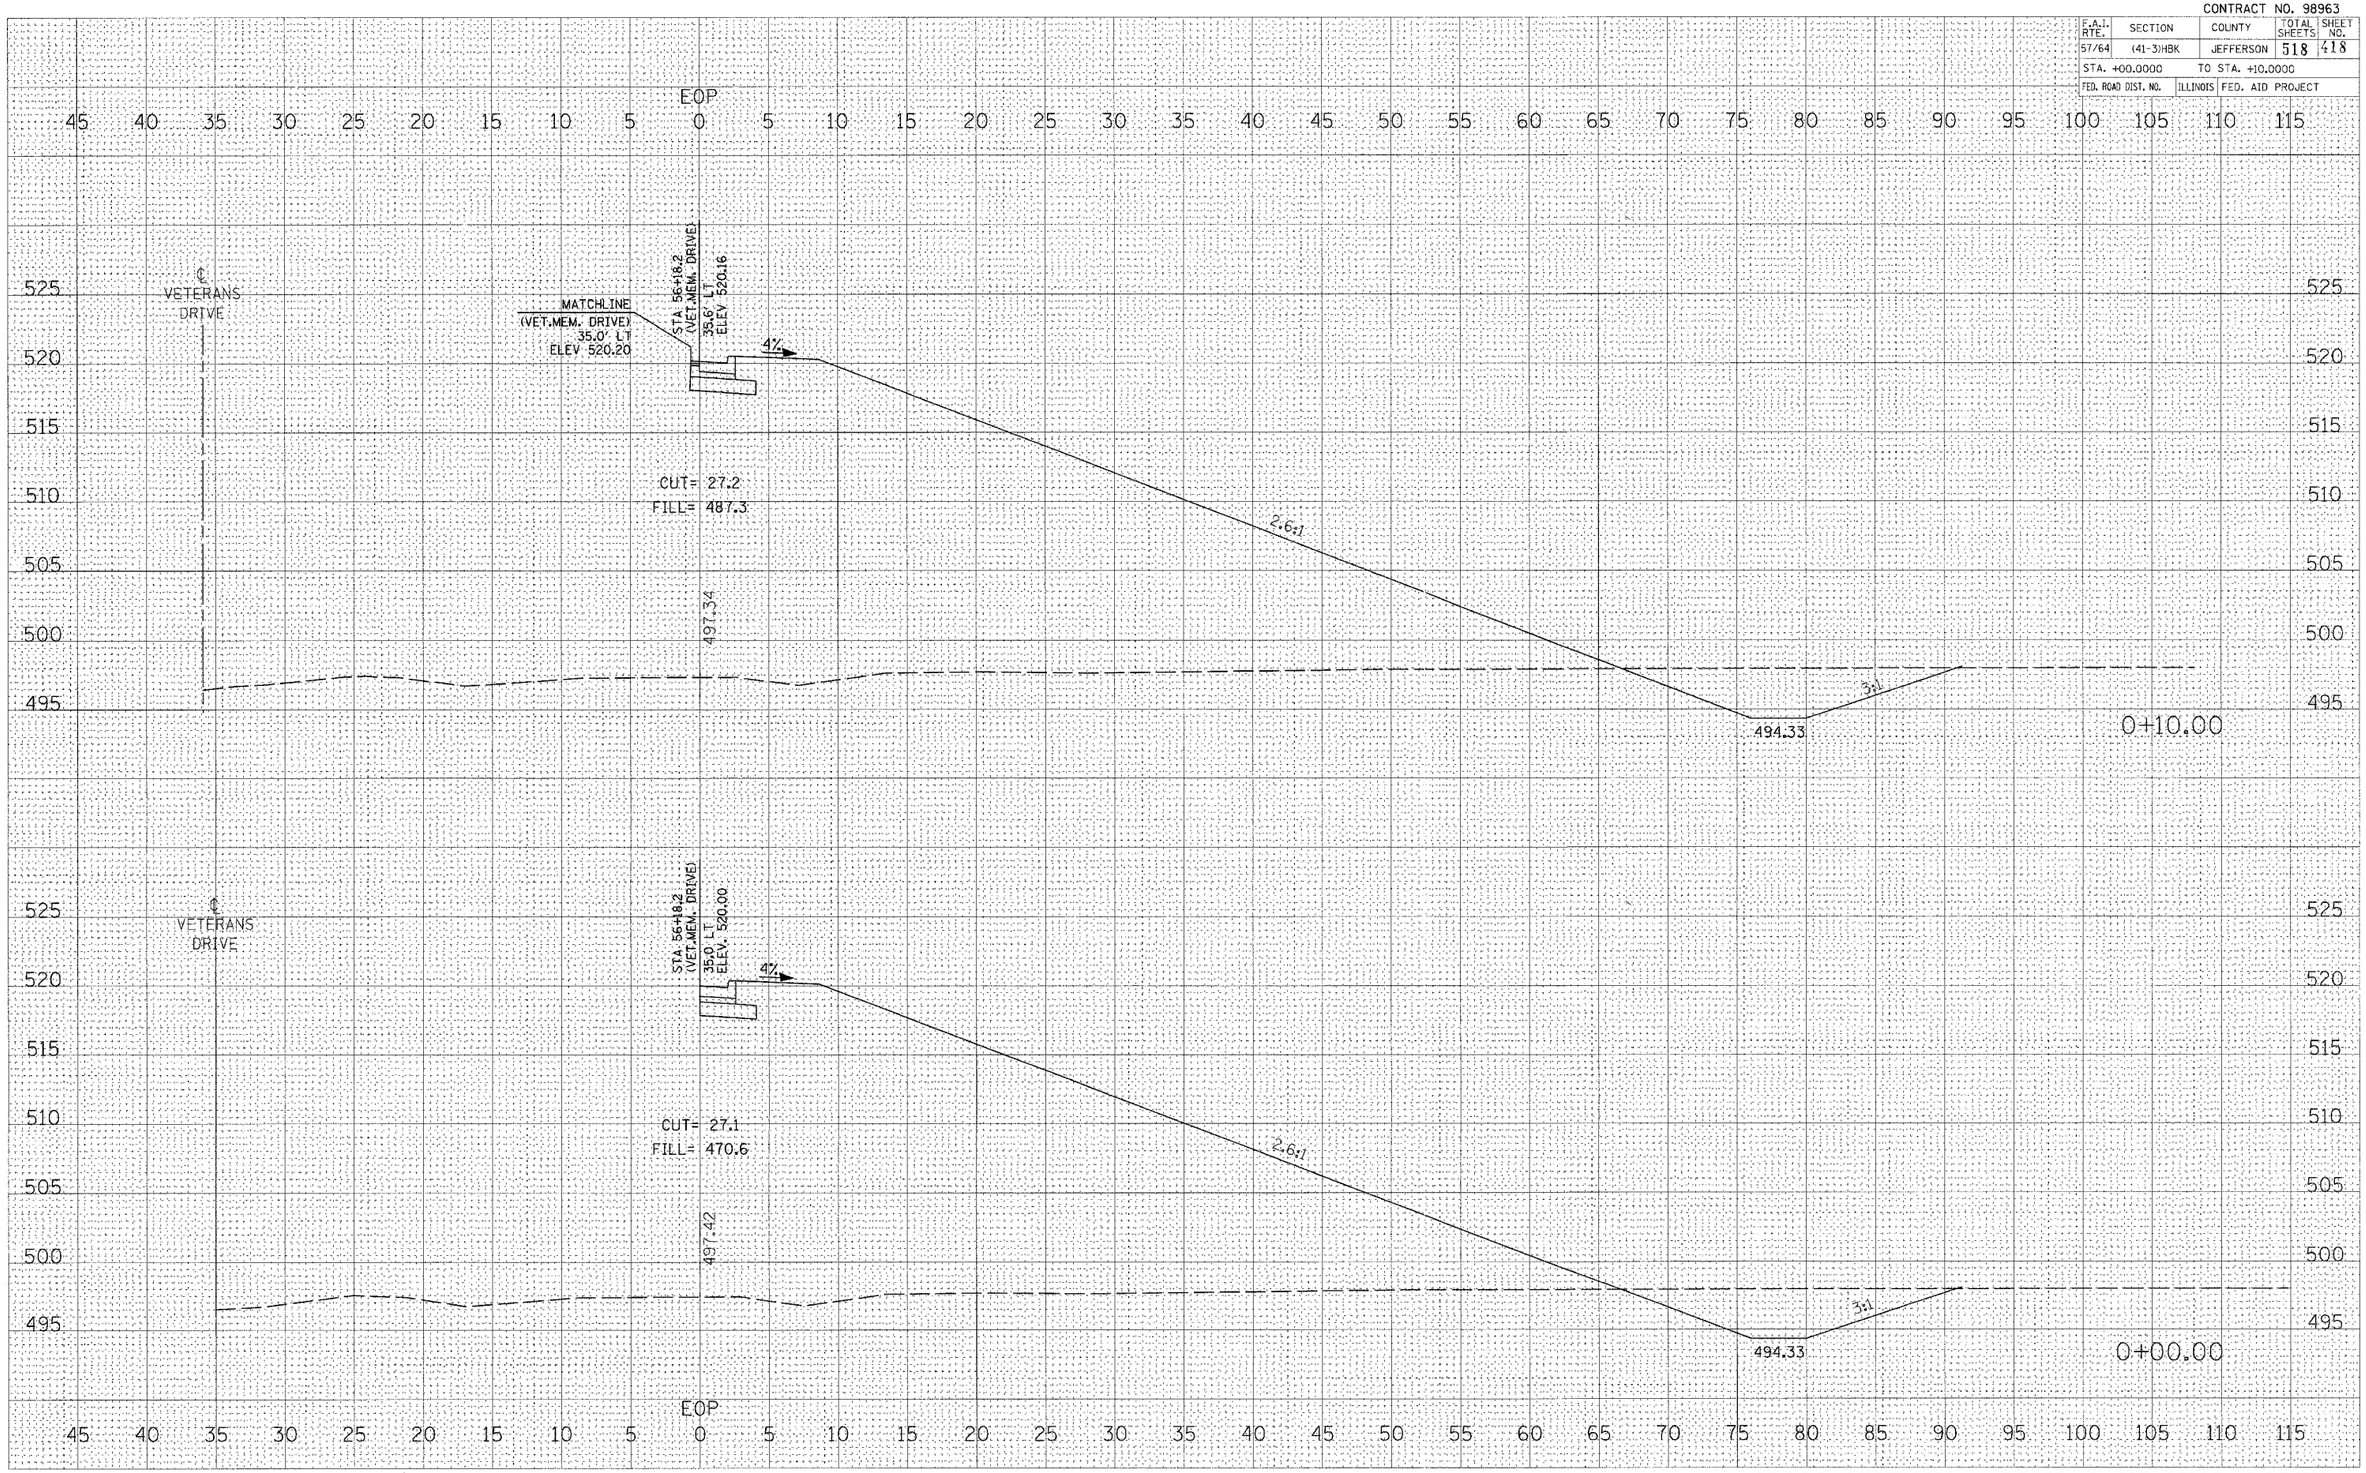

CROSS SECTIONS – RAMP A NE QUAD RADIUS

FINAL SURVEY	BY	DATE
NOTE BOOK	SURVEYED	
	PLOTTED	
	TEMPLATE	
	AREAS	
NO.	AREAS CHECKED	

ORIGINAL SURVEY	BY	DATE
	SURVEYED	
	PLOTTED	
	TEMPLATE	
	AREAS	
NO.	AREAS CHECKED	

PLOT DATE = 03\22\2007, 11:58 AM
FILE NAME = I:\98_jobs\98a2819a\1001 RAMPS\GRADING\SHEETS\RAMP_A_CROSS_SECTION_NE_QUAD_RADIUS.dgn
PLOT SCALE = 5.0000 ' / IN.
USER NAME = Kris