CONTRACT NO. 98963

F.A.I. RTE.	SECTION	COUNTY	TOTAL SHEETS	SHEET NO.
57/64	(41-3)HBK	JEFFERSON	518	431

STA. +70.9537 TO STA. +70.9537

FED. ROAD DIST. NO. | ILLINOIS | FED. AID PROJECT

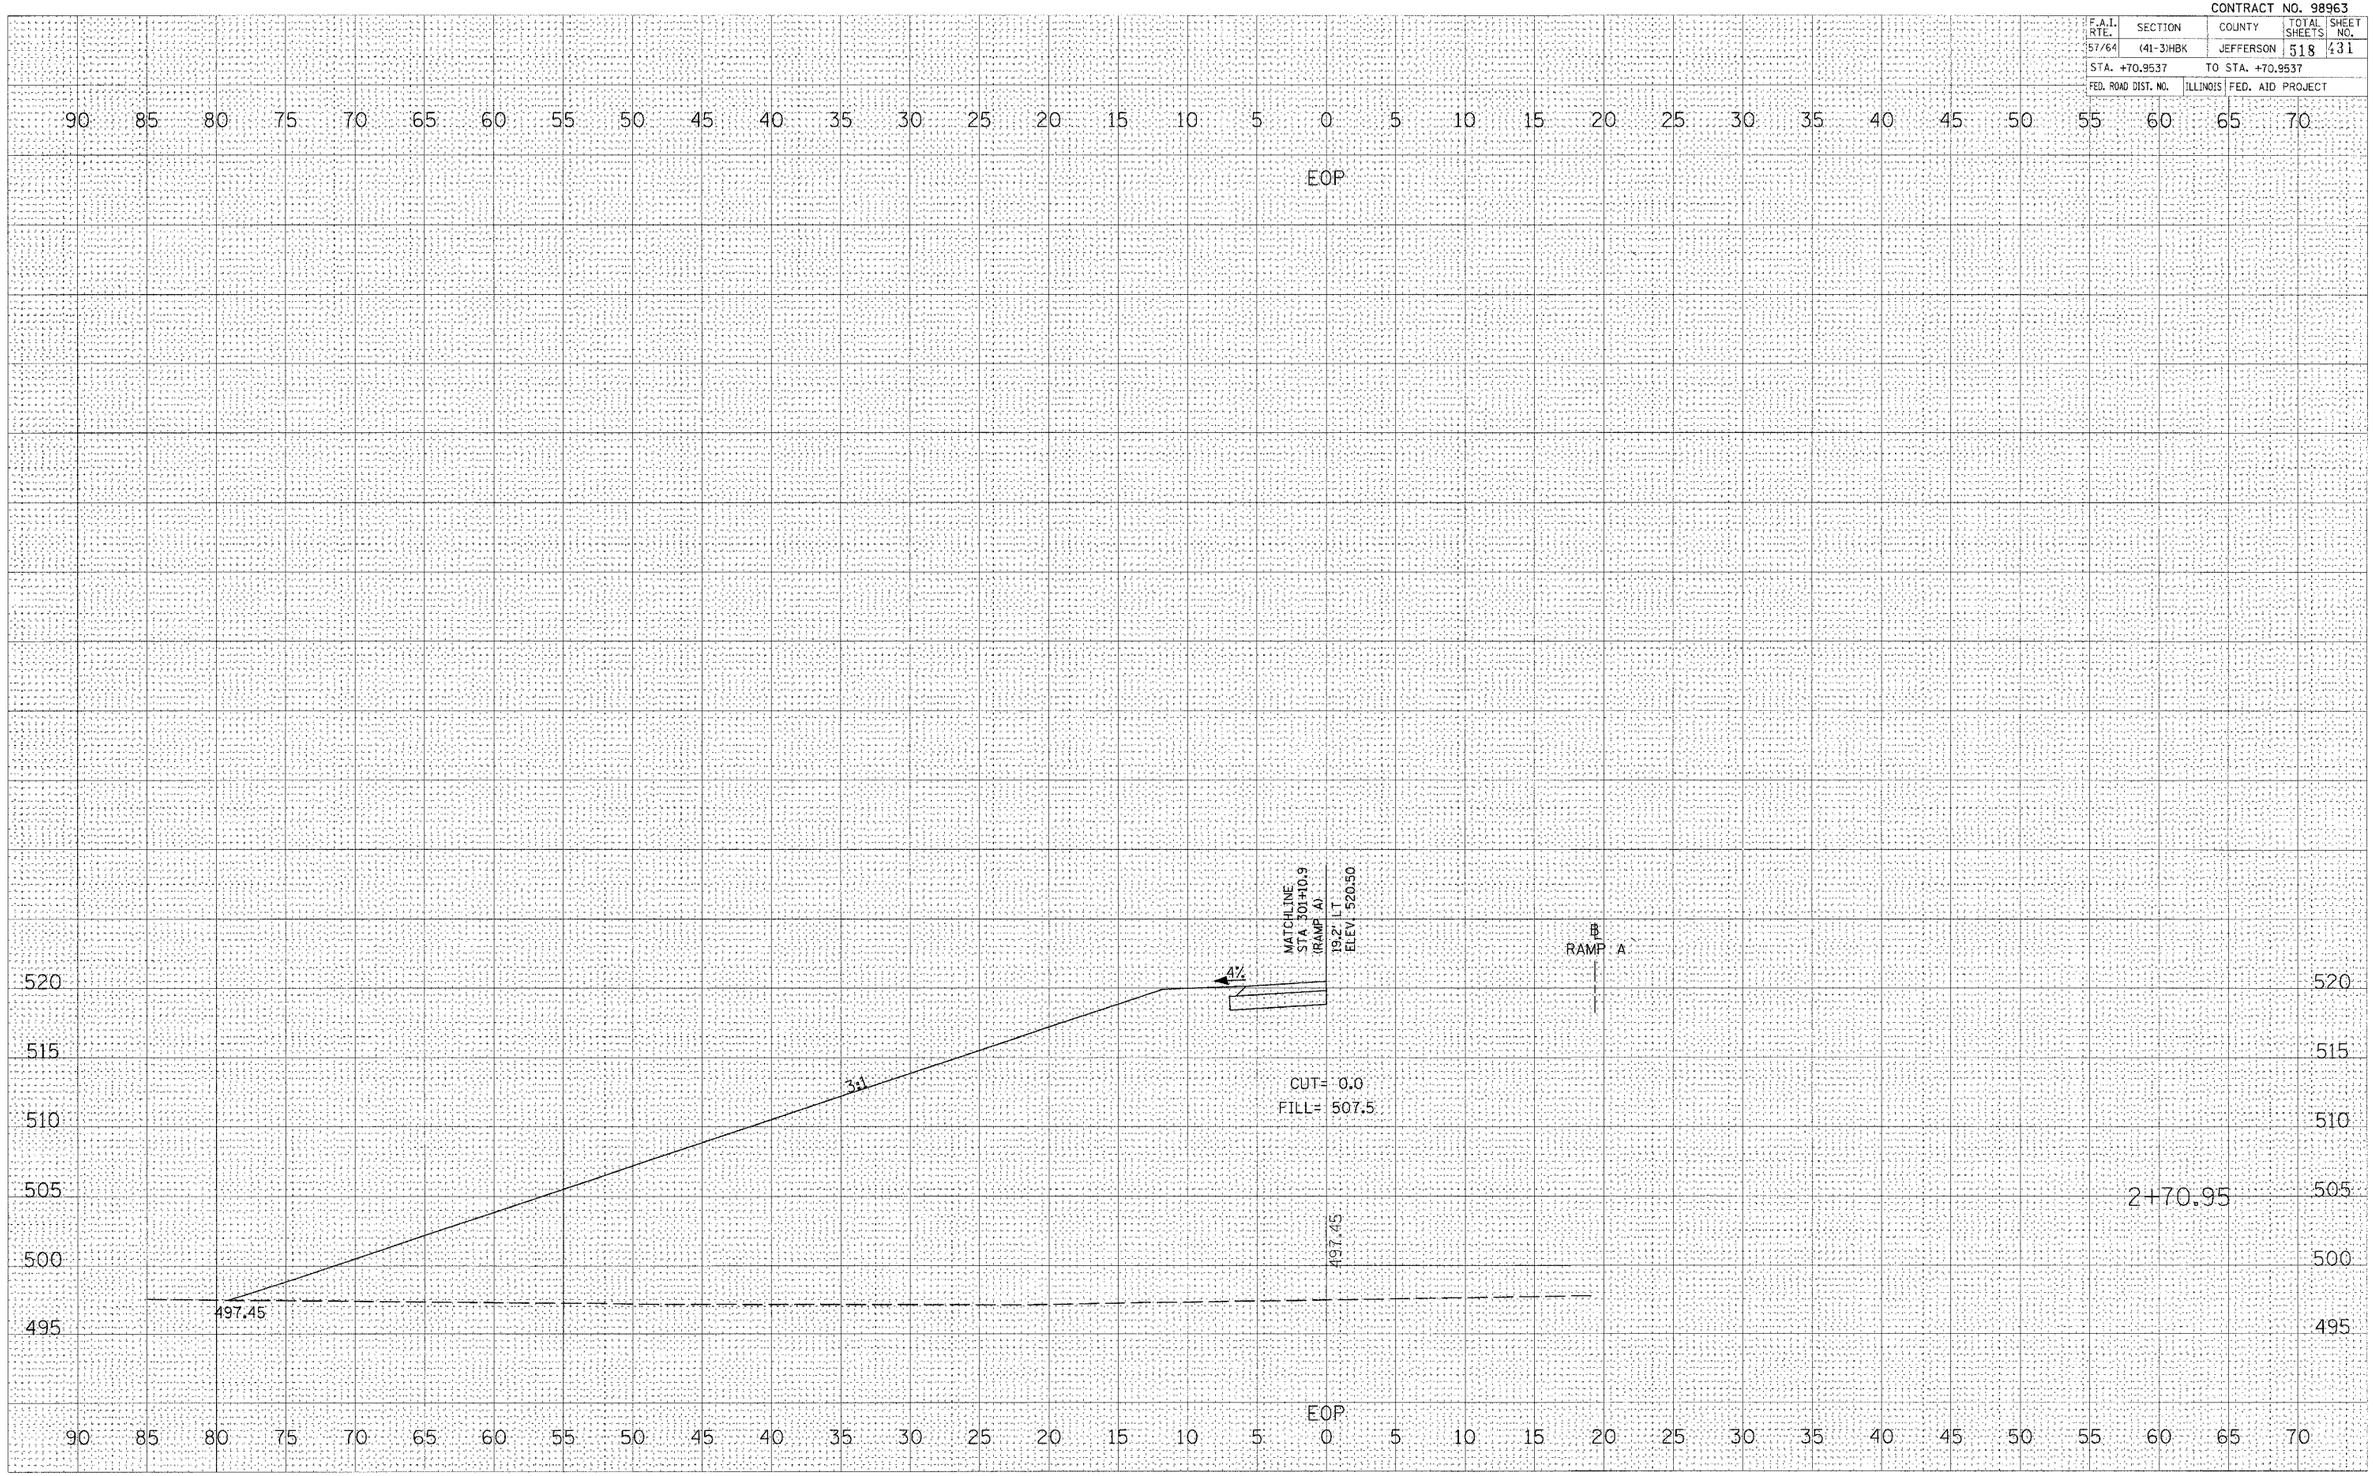

CROSS SECTIONS – RAMP A NW QUAD RADIUS

FINAL SURVEY | NOTE BOOK NO. | SURVEYED | PLOTTED | TEMPLATE | AREAS | AREAS CHECKED | BY | DATE

ORIGINAL SURVEY | NO. | SURVEYED | PLOTTED | TEMPLATE | AREAS | AREAS CHECKED | BY | DATE

PLOT DATE = 03\22\2007, 11:58 AM
FILE NAME = i:\98jobs\98s2019a\IDOT RAMPS\QUADRANT\
PLOT SCALE = 5.0000 ' / IN.
USER NAME = Ket