CONTRACT NO. 98963

F.A.I. RTE.	SECTION	COUNTY	TOTAL SHEETS	SHEET NO.
57/64	(41-3)HBK	JEFFERSON	518	433
STA. +20.0000		TO STA. +30.0000		
FED. ROAD DIST. NO.	ILLINOIS	FED. AID PROJECT		

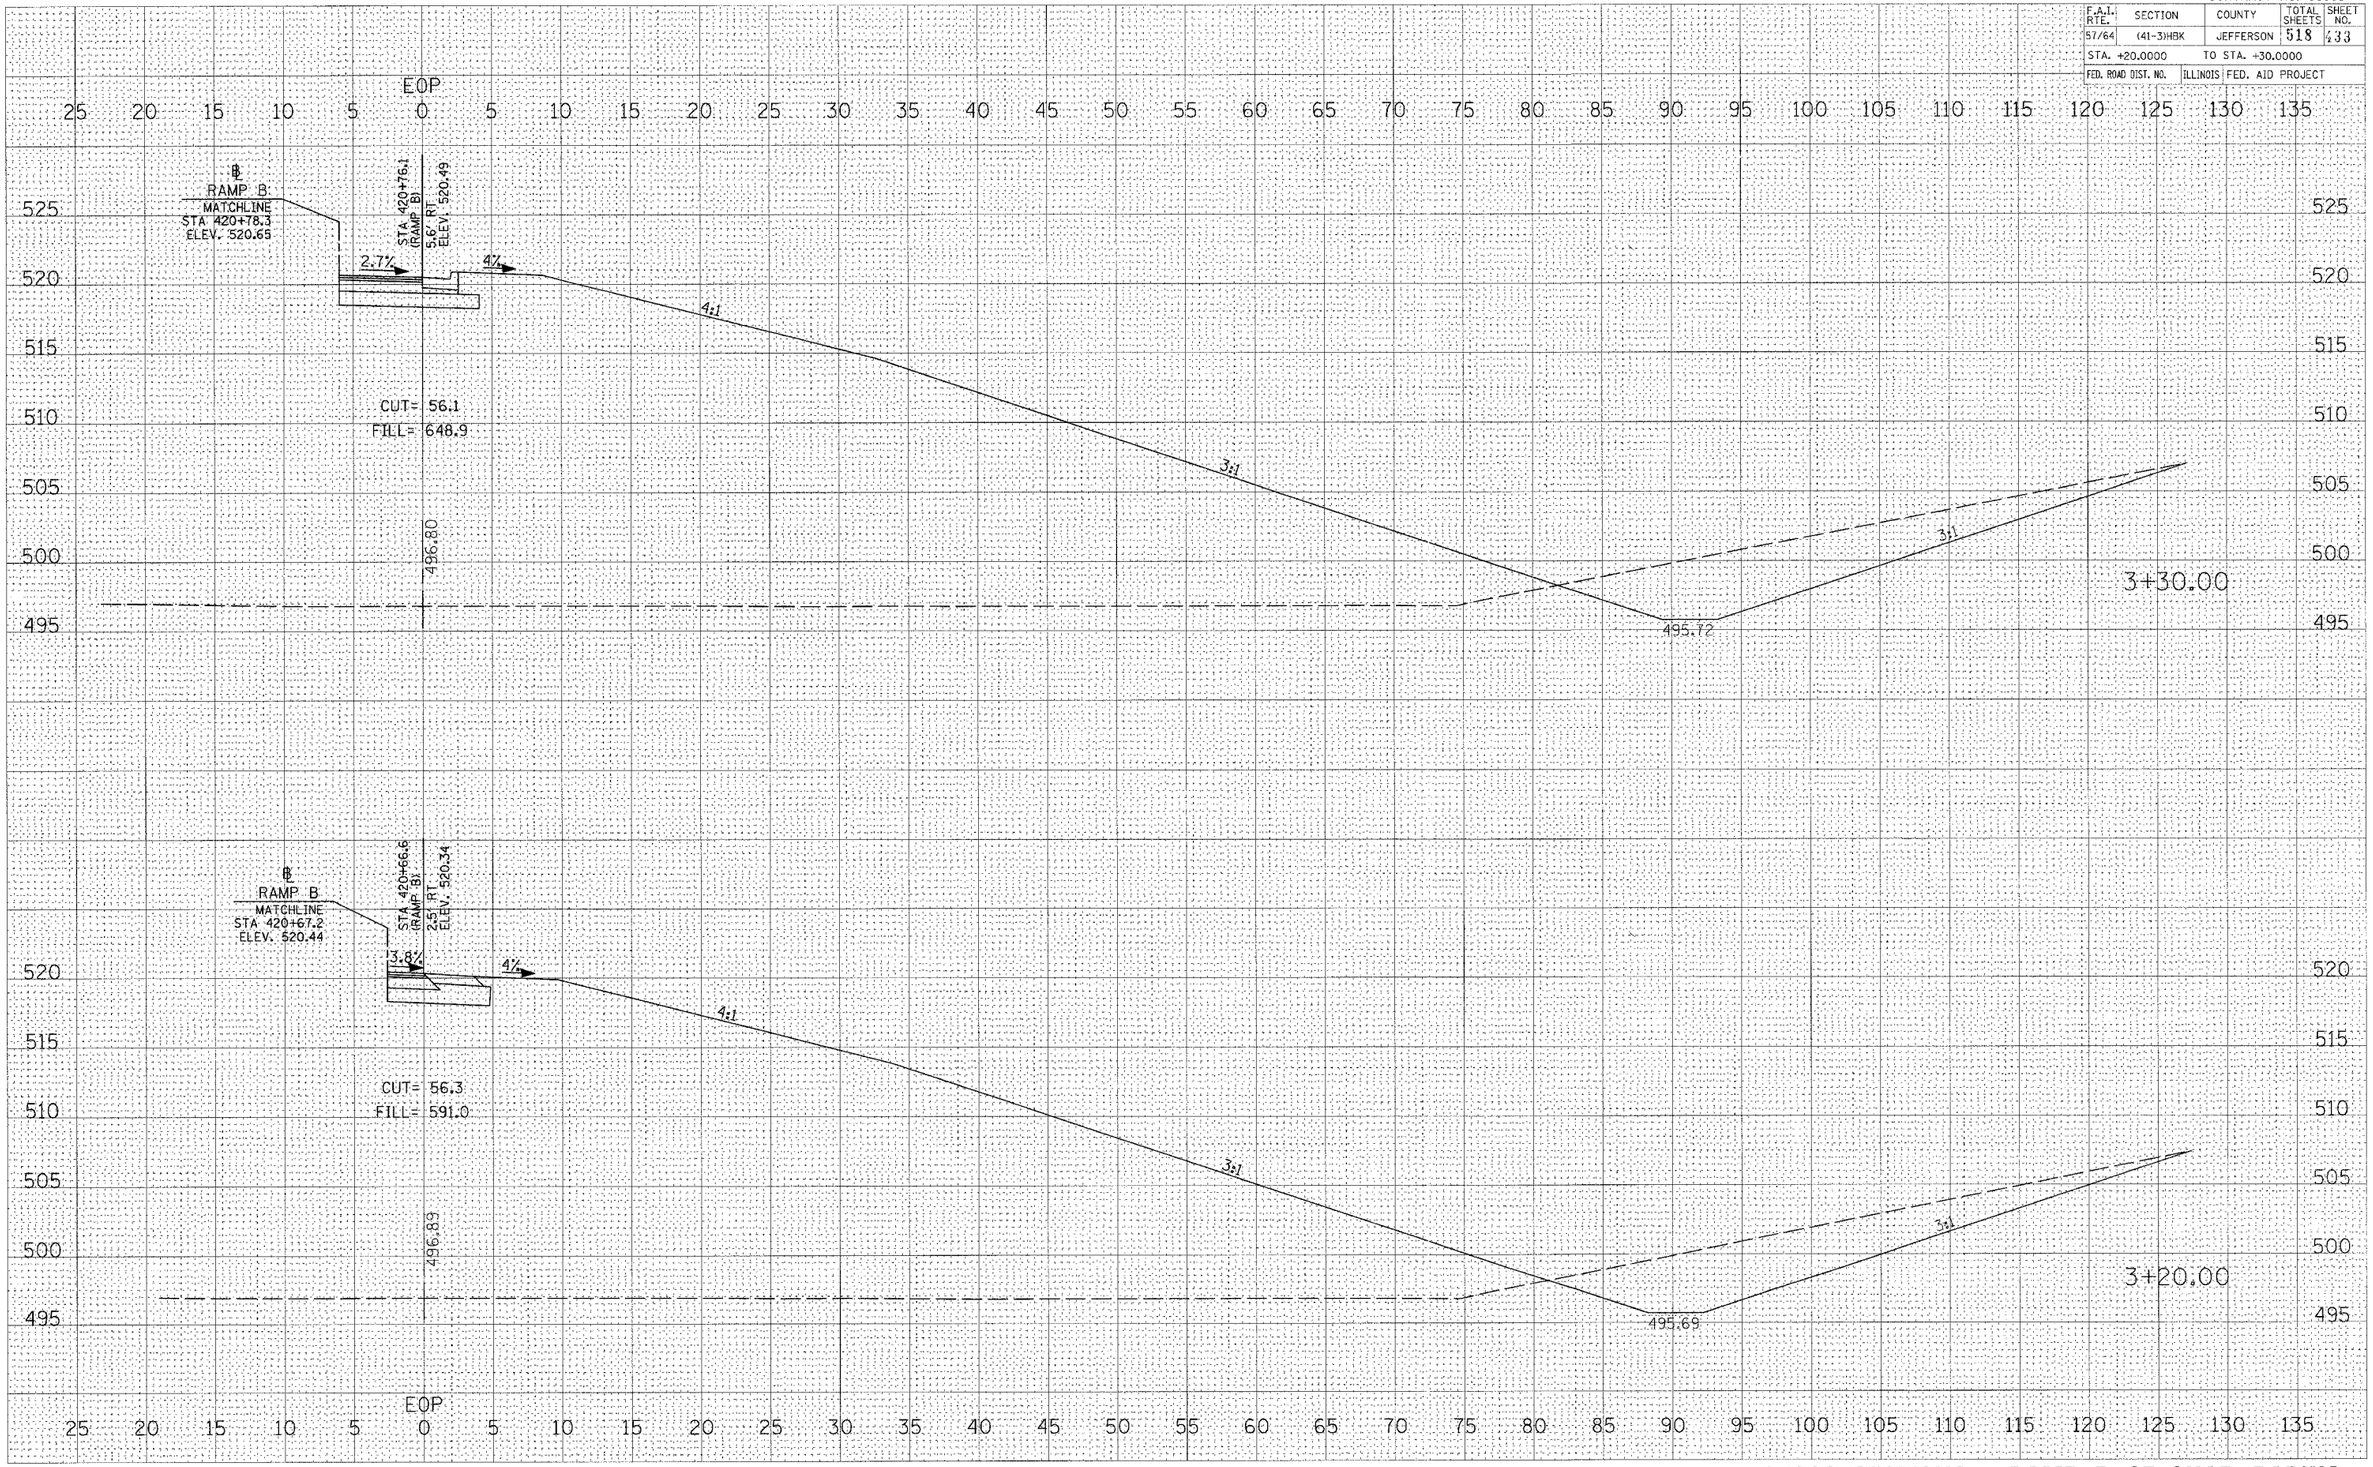

FINAL SURVEY — NOTE BOOK — NO. — SURVEYED — PLOTTED — TEMPLATE — AREAS — AREAS CHECKED — BY — DATE

ORIGINAL SURVEY — SURVEYED — PLOTTED — TEMPLATE — AREAS — AREAS CHECKED — BY — DATE

PLOT DATE = 8/3/2007, 11:58 AM
FILE NAME = I:\98\hbs\98x28\ha\IDOT Ramps\Ramp B\Ramp B SE Quad Radius.dgn
PLOT SCALE = 50.0000 ' / In.
USER NAME = Kat

CROSS SECTIONS – RAMP B SE QUAD RADIUS