CONTRACT NO. 98963

F.A.I. RTE.	SECTION	COUNTY	TOTAL SHEETS	SHEET NO.
57/64	(41-3)HBK	JEFFERSON	518	449

STA. +70.95 TO STA. +70.95

FED. ROAD DIST. NO. ILLINOIS FED. AID PROJECT

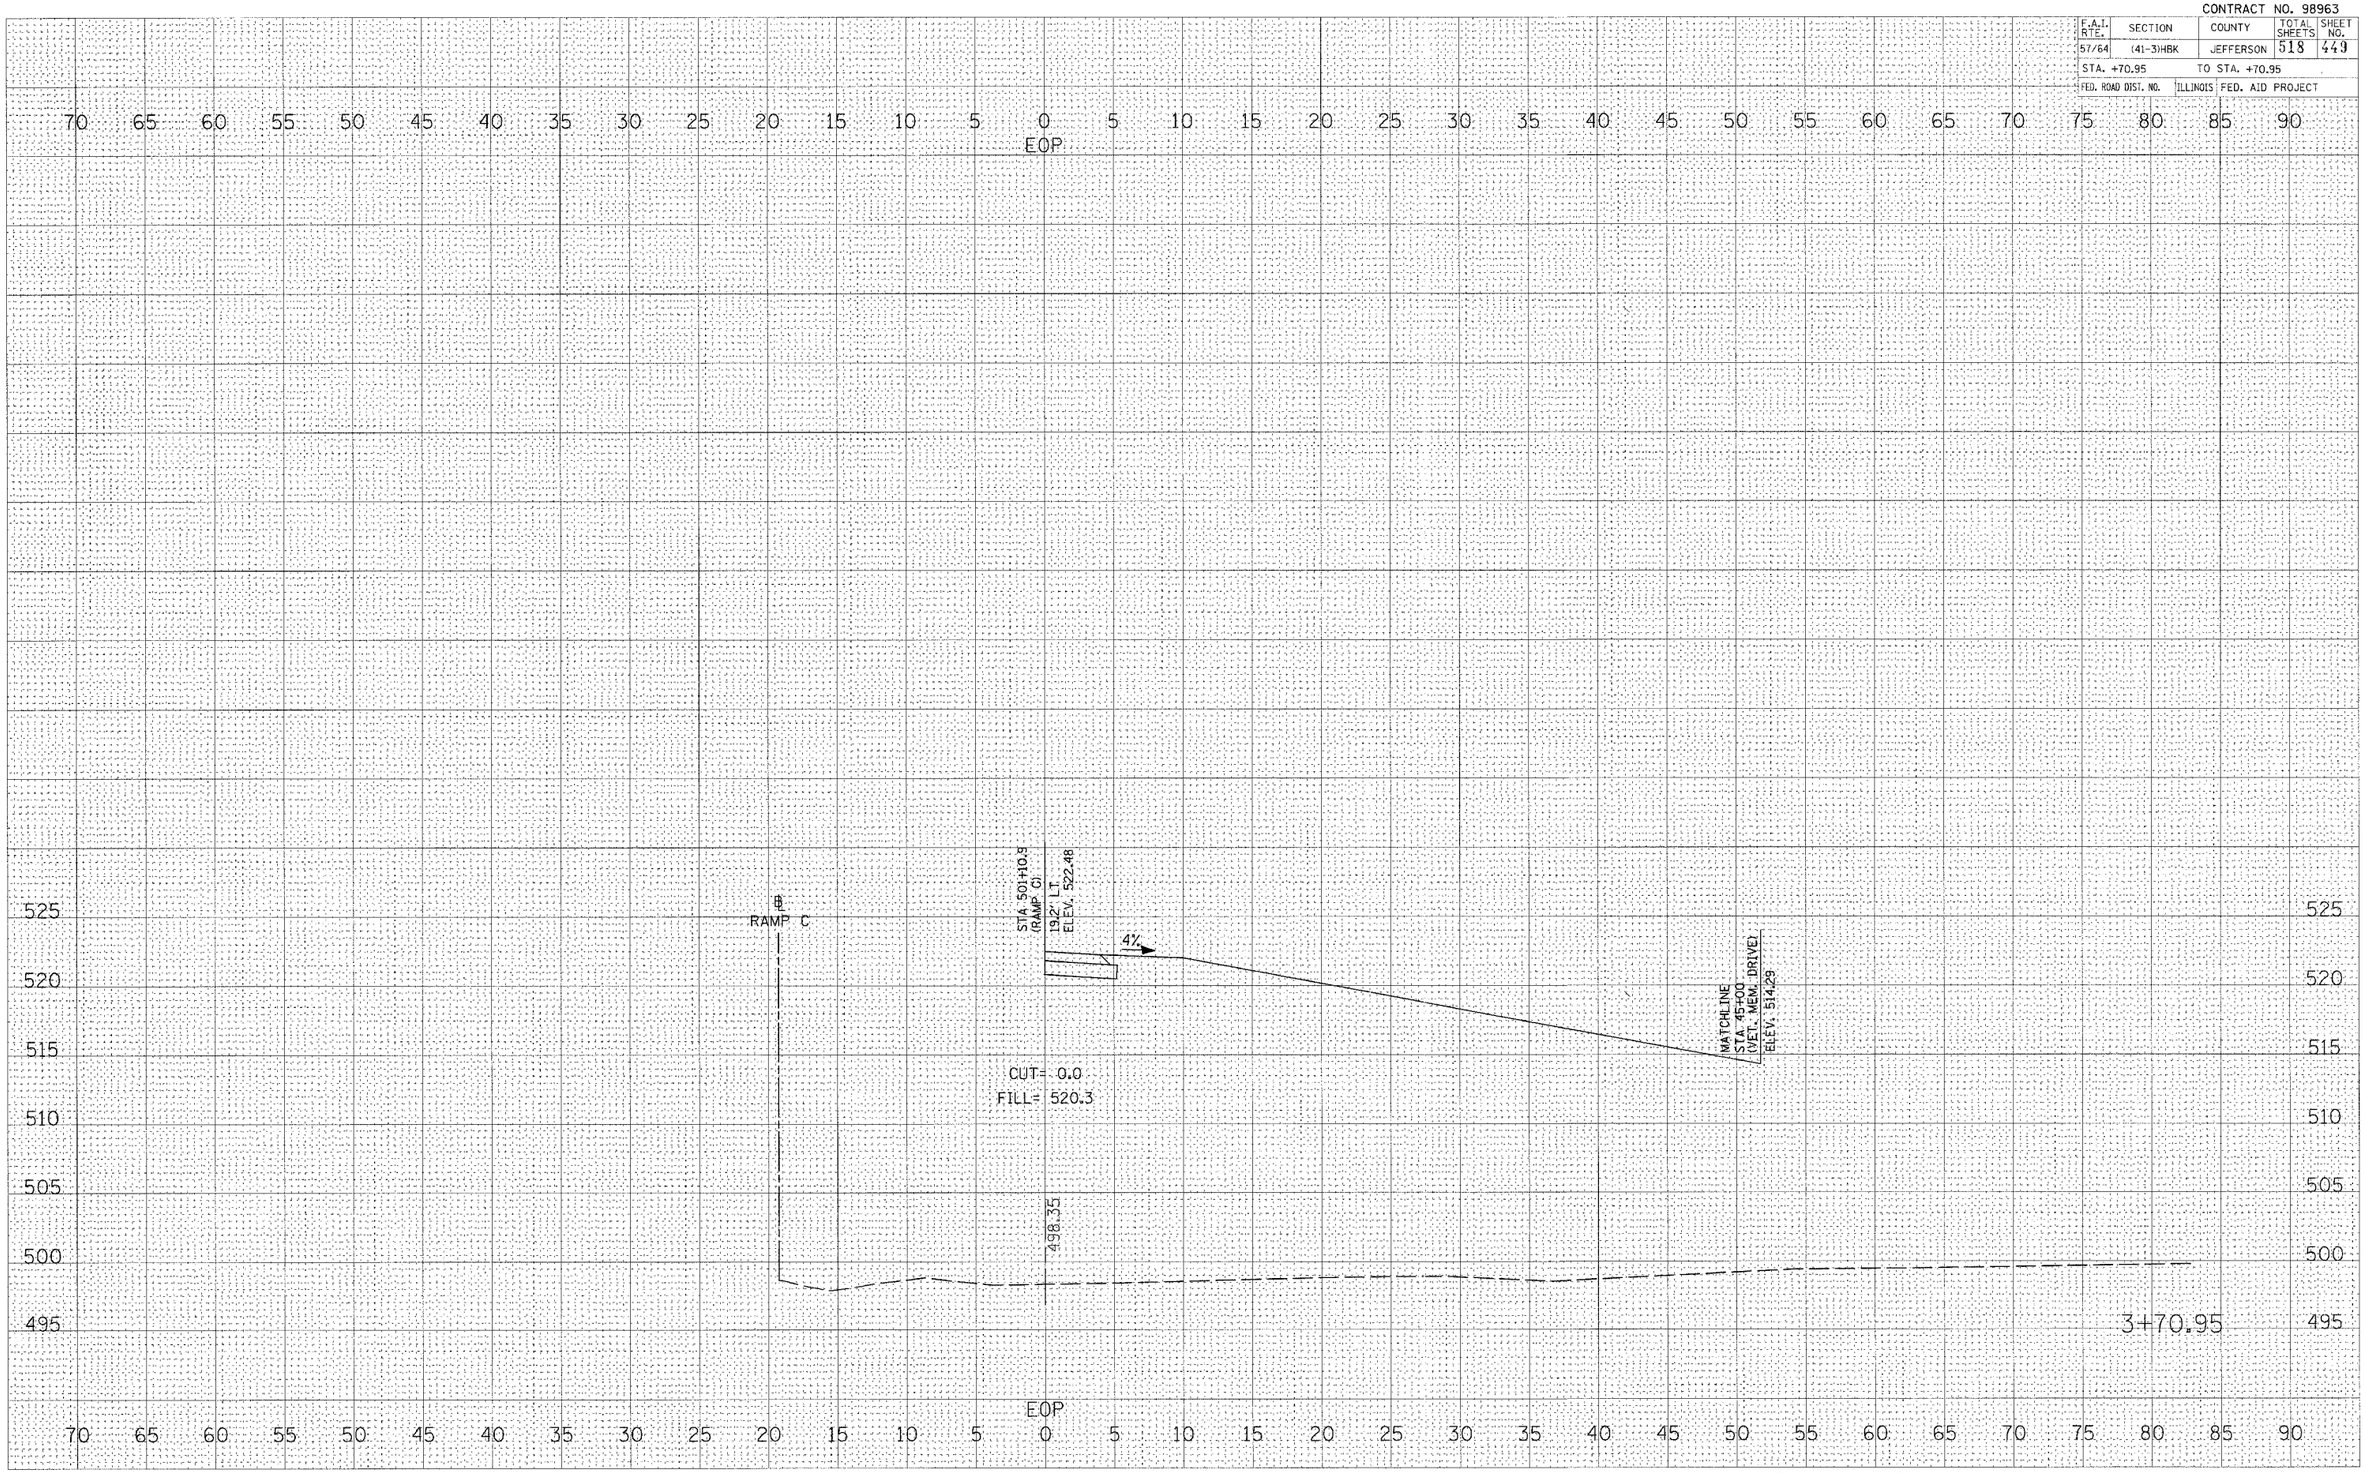

CROSS SECTIONS – RAMP C SE QUAD RADIUS

FINAL SURVEY | NOTE BOOK NO. | SURVEYED | PLOTTED | TEMPLATE | AREAS | AREAS CHECKED | BY | DATE

ORIGINAL SURVEY | NOTE BOOK NO. | SURVEYED | PLOTTED | TEMPLATE | AREAS | AREAS CHECKED | BY | DATE

PLOT DATE = 03\22\2007, 11:57 AM
FILE NAME = I:\98jobs\98s2019a\IDOT RAMPS\GRADE SECTION
PLOT SCALE = 5.0000 ' / IN.
USER NAME = Kat