CONTRACT NO. 98963

F.A.I. RTE.	SECTION	COUNTY	TOTAL SHEETS	SHEET NO.
57/64	(41-3)HBK	JEFFERSON	518	483
STA. 730+00.00		TO STA. 731+50.00		
FED. ROAD DIST. NO.		ILLINOIS	FED. AID PROJECT	

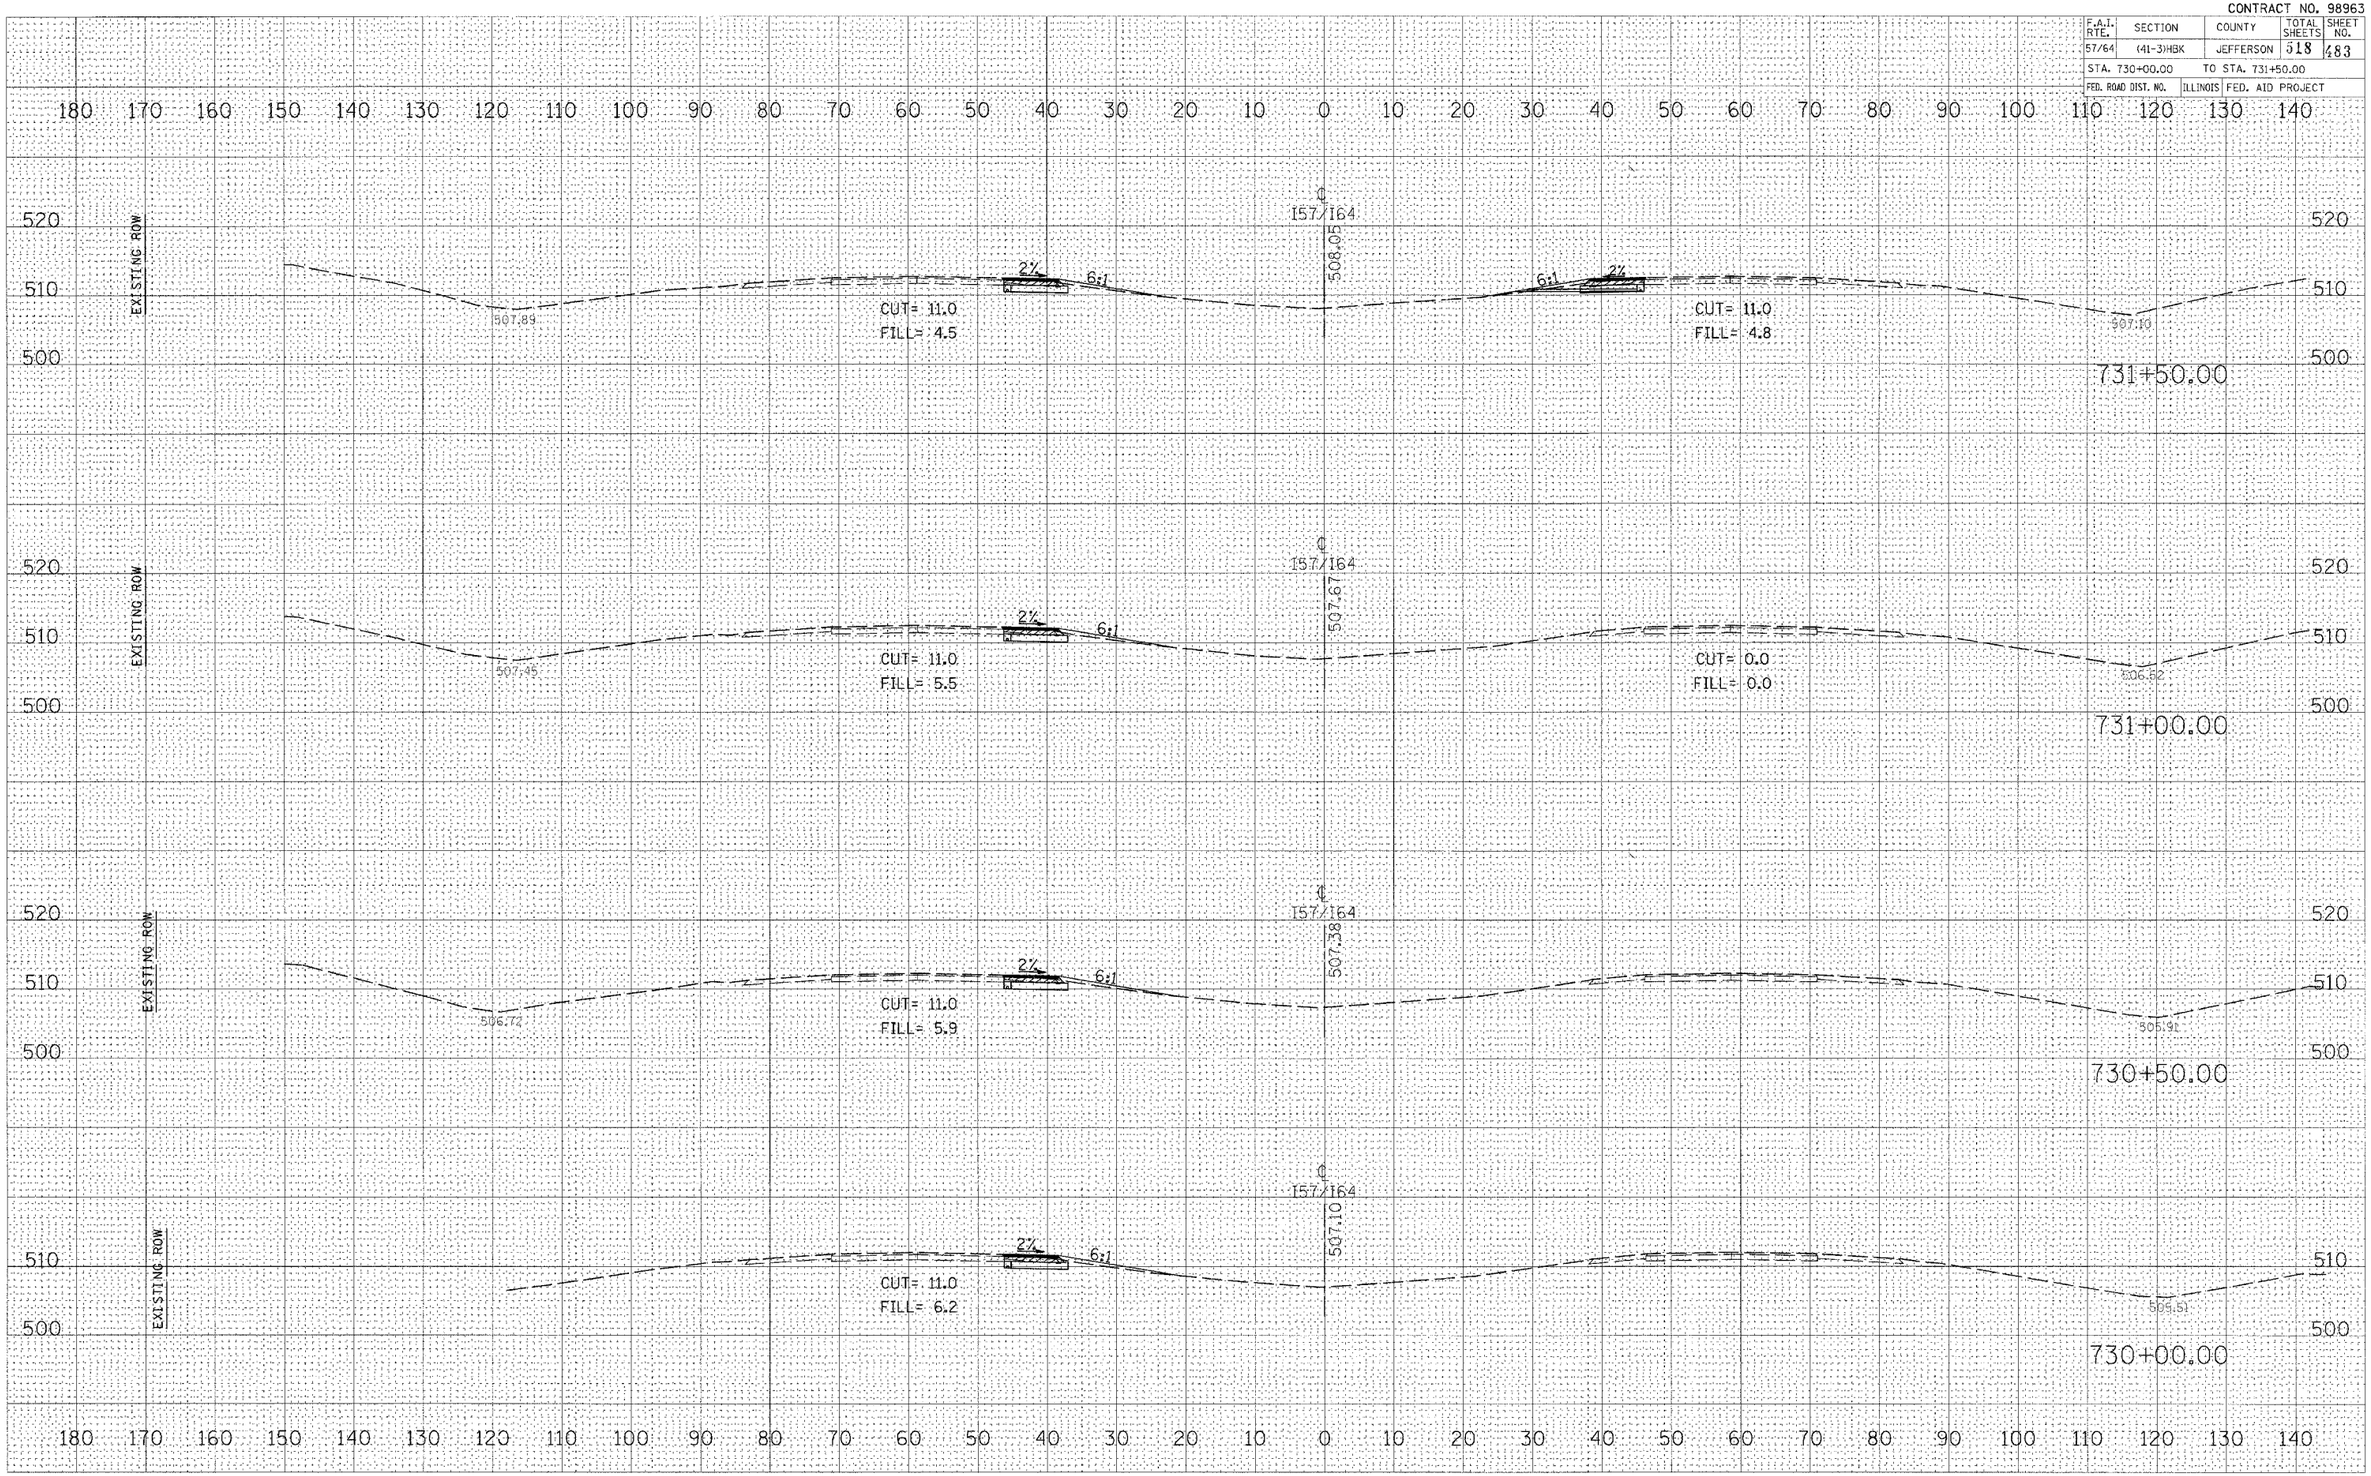

FINAL SURVEY | NOTE BOOK NO. | SURVEYED | PLOTTED | TEMPLATE | AREAS | AREAS CHECKED | BY | DATE

ORIGINAL SURVEY | NO. | SURVEYED | PLOTTED | TEMPLATE | AREAS | AREAS CHECKED | BY | DATE

PLOT DATE = 03\21\2007.06:50 AM
FILE NAME = I:\98_jobs\98a2019a\IDOT RAMPS\57\cs\cs.dgn
PLOT SCALE = 10.0000 ' / IN.
USER NAME = Kat

CROSS SECTIONS – INTERSTATE 57/64