CONTRACT NO. 98963

F.A.I. RTE.	SECTION	COUNTY	TOTAL SHEETS	SHEET NO.
57/64	(41-3)HBK	JEFFERSON	518	486

STA. 736+00.00 TO STA. 737+50.00

FED. ROAD DIST. NO. | ILLINOIS | FED. AID PROJECT

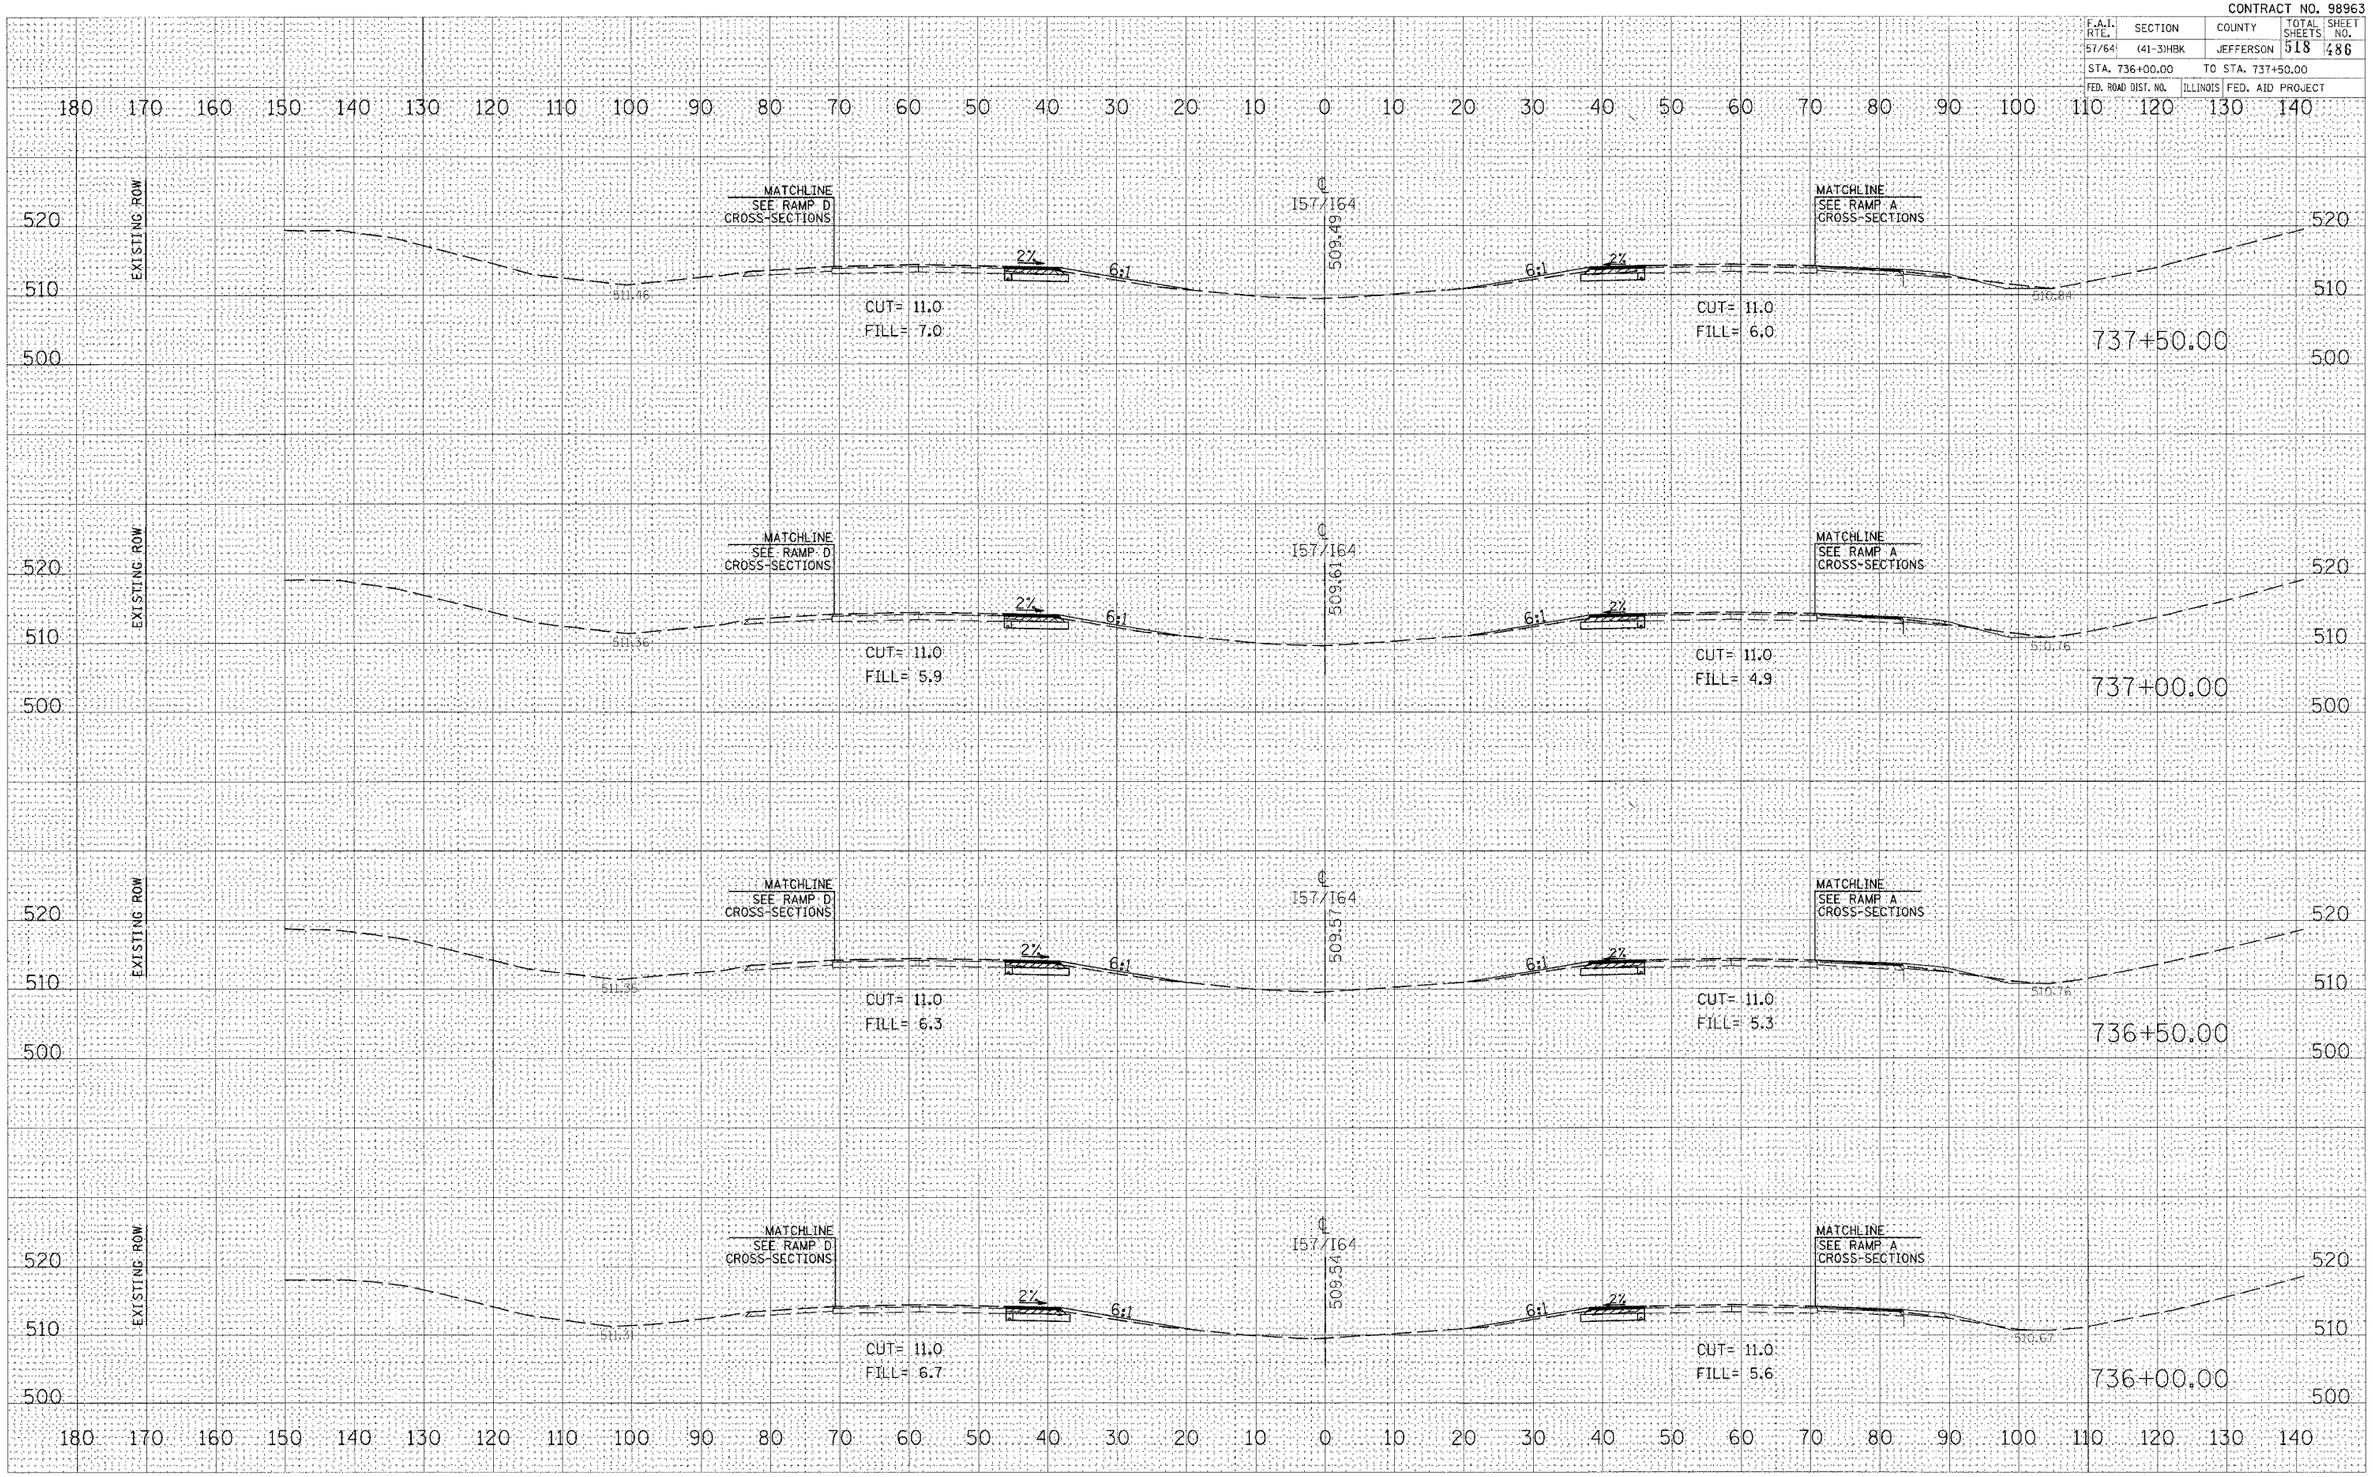

FINAL SURVEY | SURVEYED | PLOTTED | TEMPLATE | AREAS | AREAS CHECKED | NOTE BOOK NO. | BY | DATE

ORIGINAL SURVEY | SURVEYED | PLOTTED | TEMPLATE | AREAS | AREAS CHECKED | NO. | BY | DATE

PLOT DATE = 03\21\2007,06:50 AM
FILE NAME = I:\98jobs\98s2019a\IDOT RAMPS\57...
PLOT SCALE = 10.0000 ' / IN.
USER NAME = Kst

CROSS SECTIONS – INTERSTATE 57/64