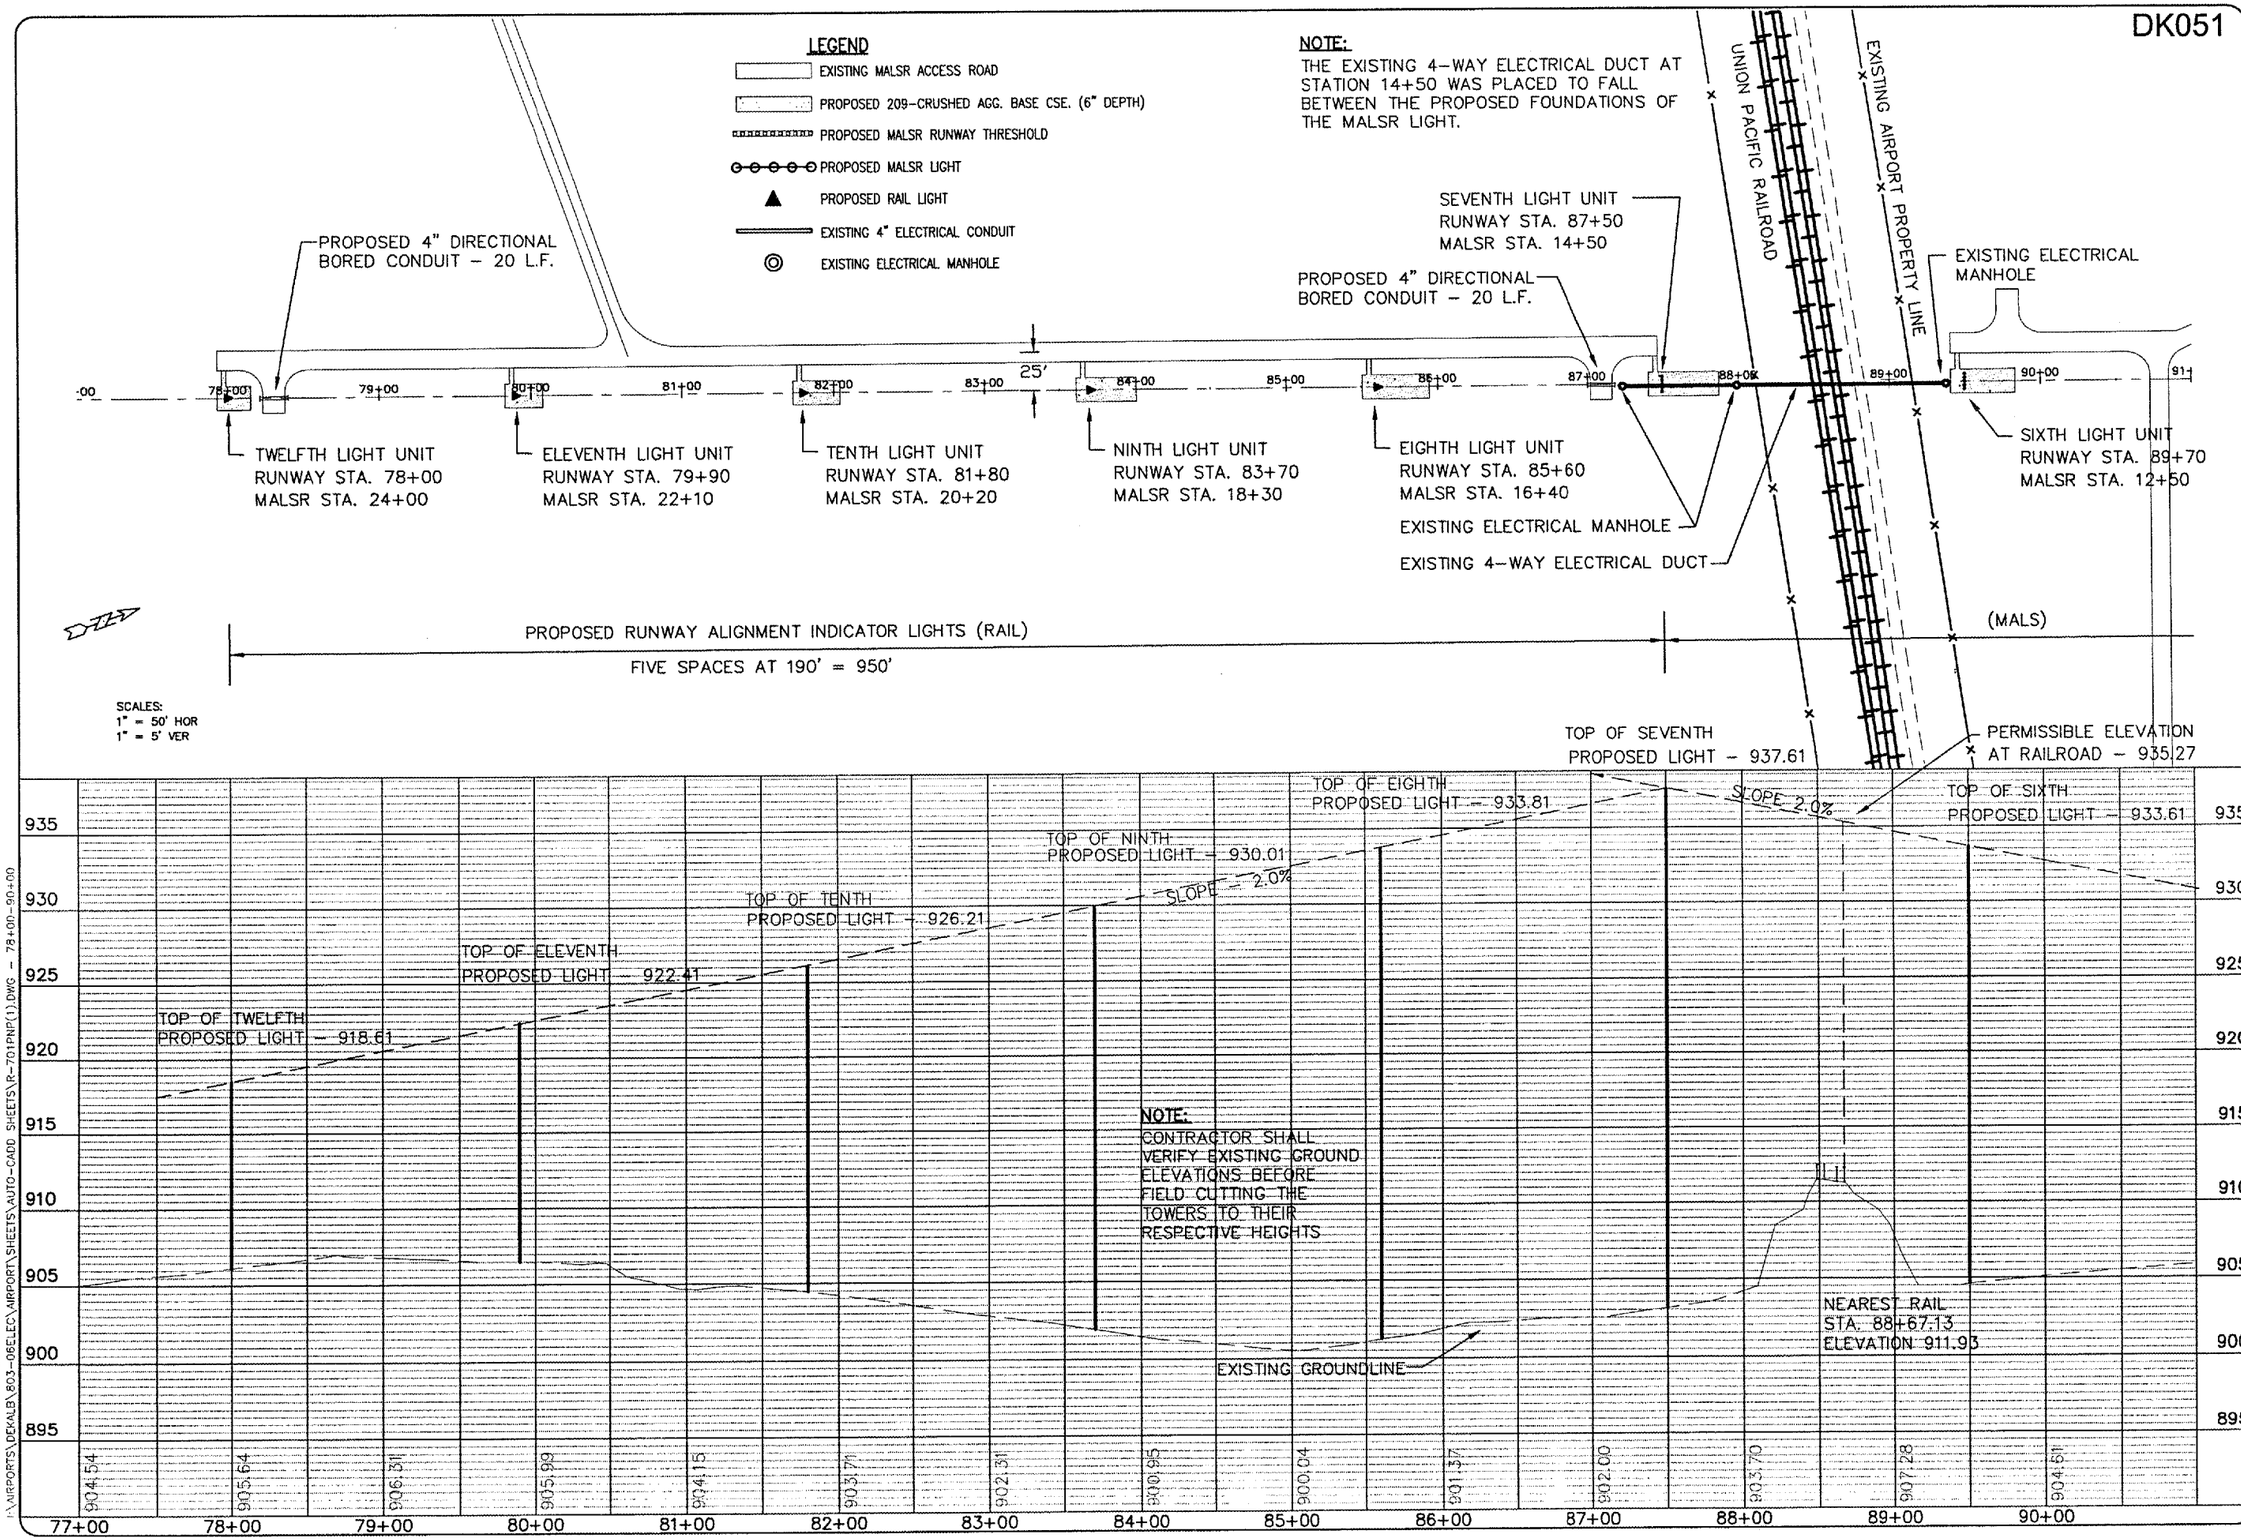

JUN 22, 2007 9:47 AM CAH
I:\AIRPORTS\DEKALB\803-06ELEC\AIRPORT\SHEETS\AUTO-CADD SHEETS\R-701PNP(1).DWG - 78+00-90+00

DATE	REVISION	BY

DTMA
DEKALB TAYLOR MUNICIPAL AIRPORT
IL. PROJ.: DKB-3225 A.I.P. PROJ.: 3-17-0139-837

HANSON PROJECT No. 803-06ELEC
Filename R-701PNP(1).DWG
Scale
Date 04/20/07

LAYOUT	CAH	03/13/07
DRAWN	JEO	03/13/07
REVIEWED	CAH	03/22/07

HANSON
Hanson Professional Services Inc.
1525 South Sixth Street
Springfield, Illinois 62703-2886
Offices Nationwide

INSTALL MALSR RUNWAY END 2
RWY. & MALSR PLAN & PROFILE
STA. 78+00 TO STA. 90+00
DKB-D-MALSR02-CO2

10
10 of 48 sheets