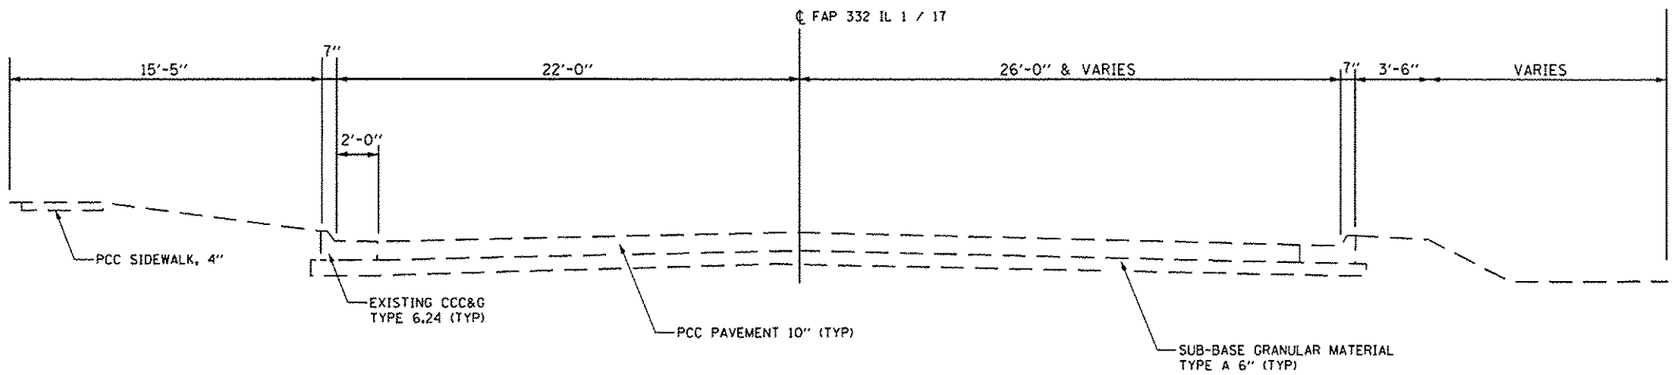

TYPICAL SECTION

FAP 332 – IL 1/17
LOCATION 4

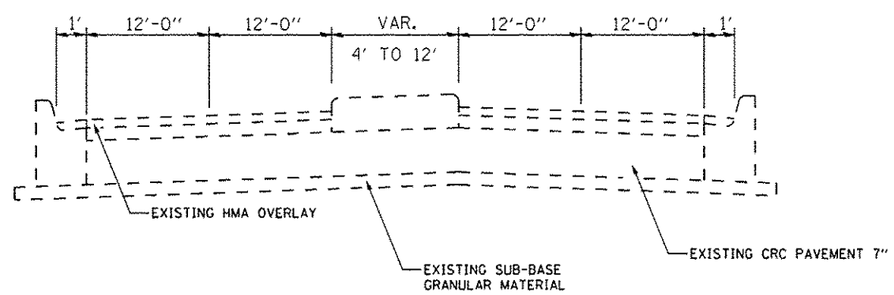

TYPICAL SECTION

FAP 330 – IL 17
LOCATION 5 & 6

FILE NAME =	USER NAME = woodshank1	DESIGNED - YOGESH PATEL	REVISED -	STATE OF ILLINOIS DEPARTMENT OF TRANSPORTATION	TYPICAL SECTIONS	F.A.I. RTE.	SECTION	COUNTY	TOTAL SHEETS	SHEET NO.
		DRAWN - YOGESH PATEL	REVISED -			VAR	D3 OVD SIN STR REPL 13-08	KANKAKEE	19	5
	PLOT SCALE = 99.9999 ' / in.	CHECKED - RON WOODSHANK	REVISED -					CONTRACT NO. 46221		
	PLOT DATE = 5/17/2012	DATE -	REVISED -		SCALE: SHEET NO. 2 OF 2 SHEETS STA. TO STA.		ILLINOIS			