NOTE:

1. UTILIZE EXISTING PAVEMENT MARKING LETTERS AND SYMBOLS IN TURN LANES.

* 2-CENTERED CURVE R1=50.0', R2=90.0', O=20.0'

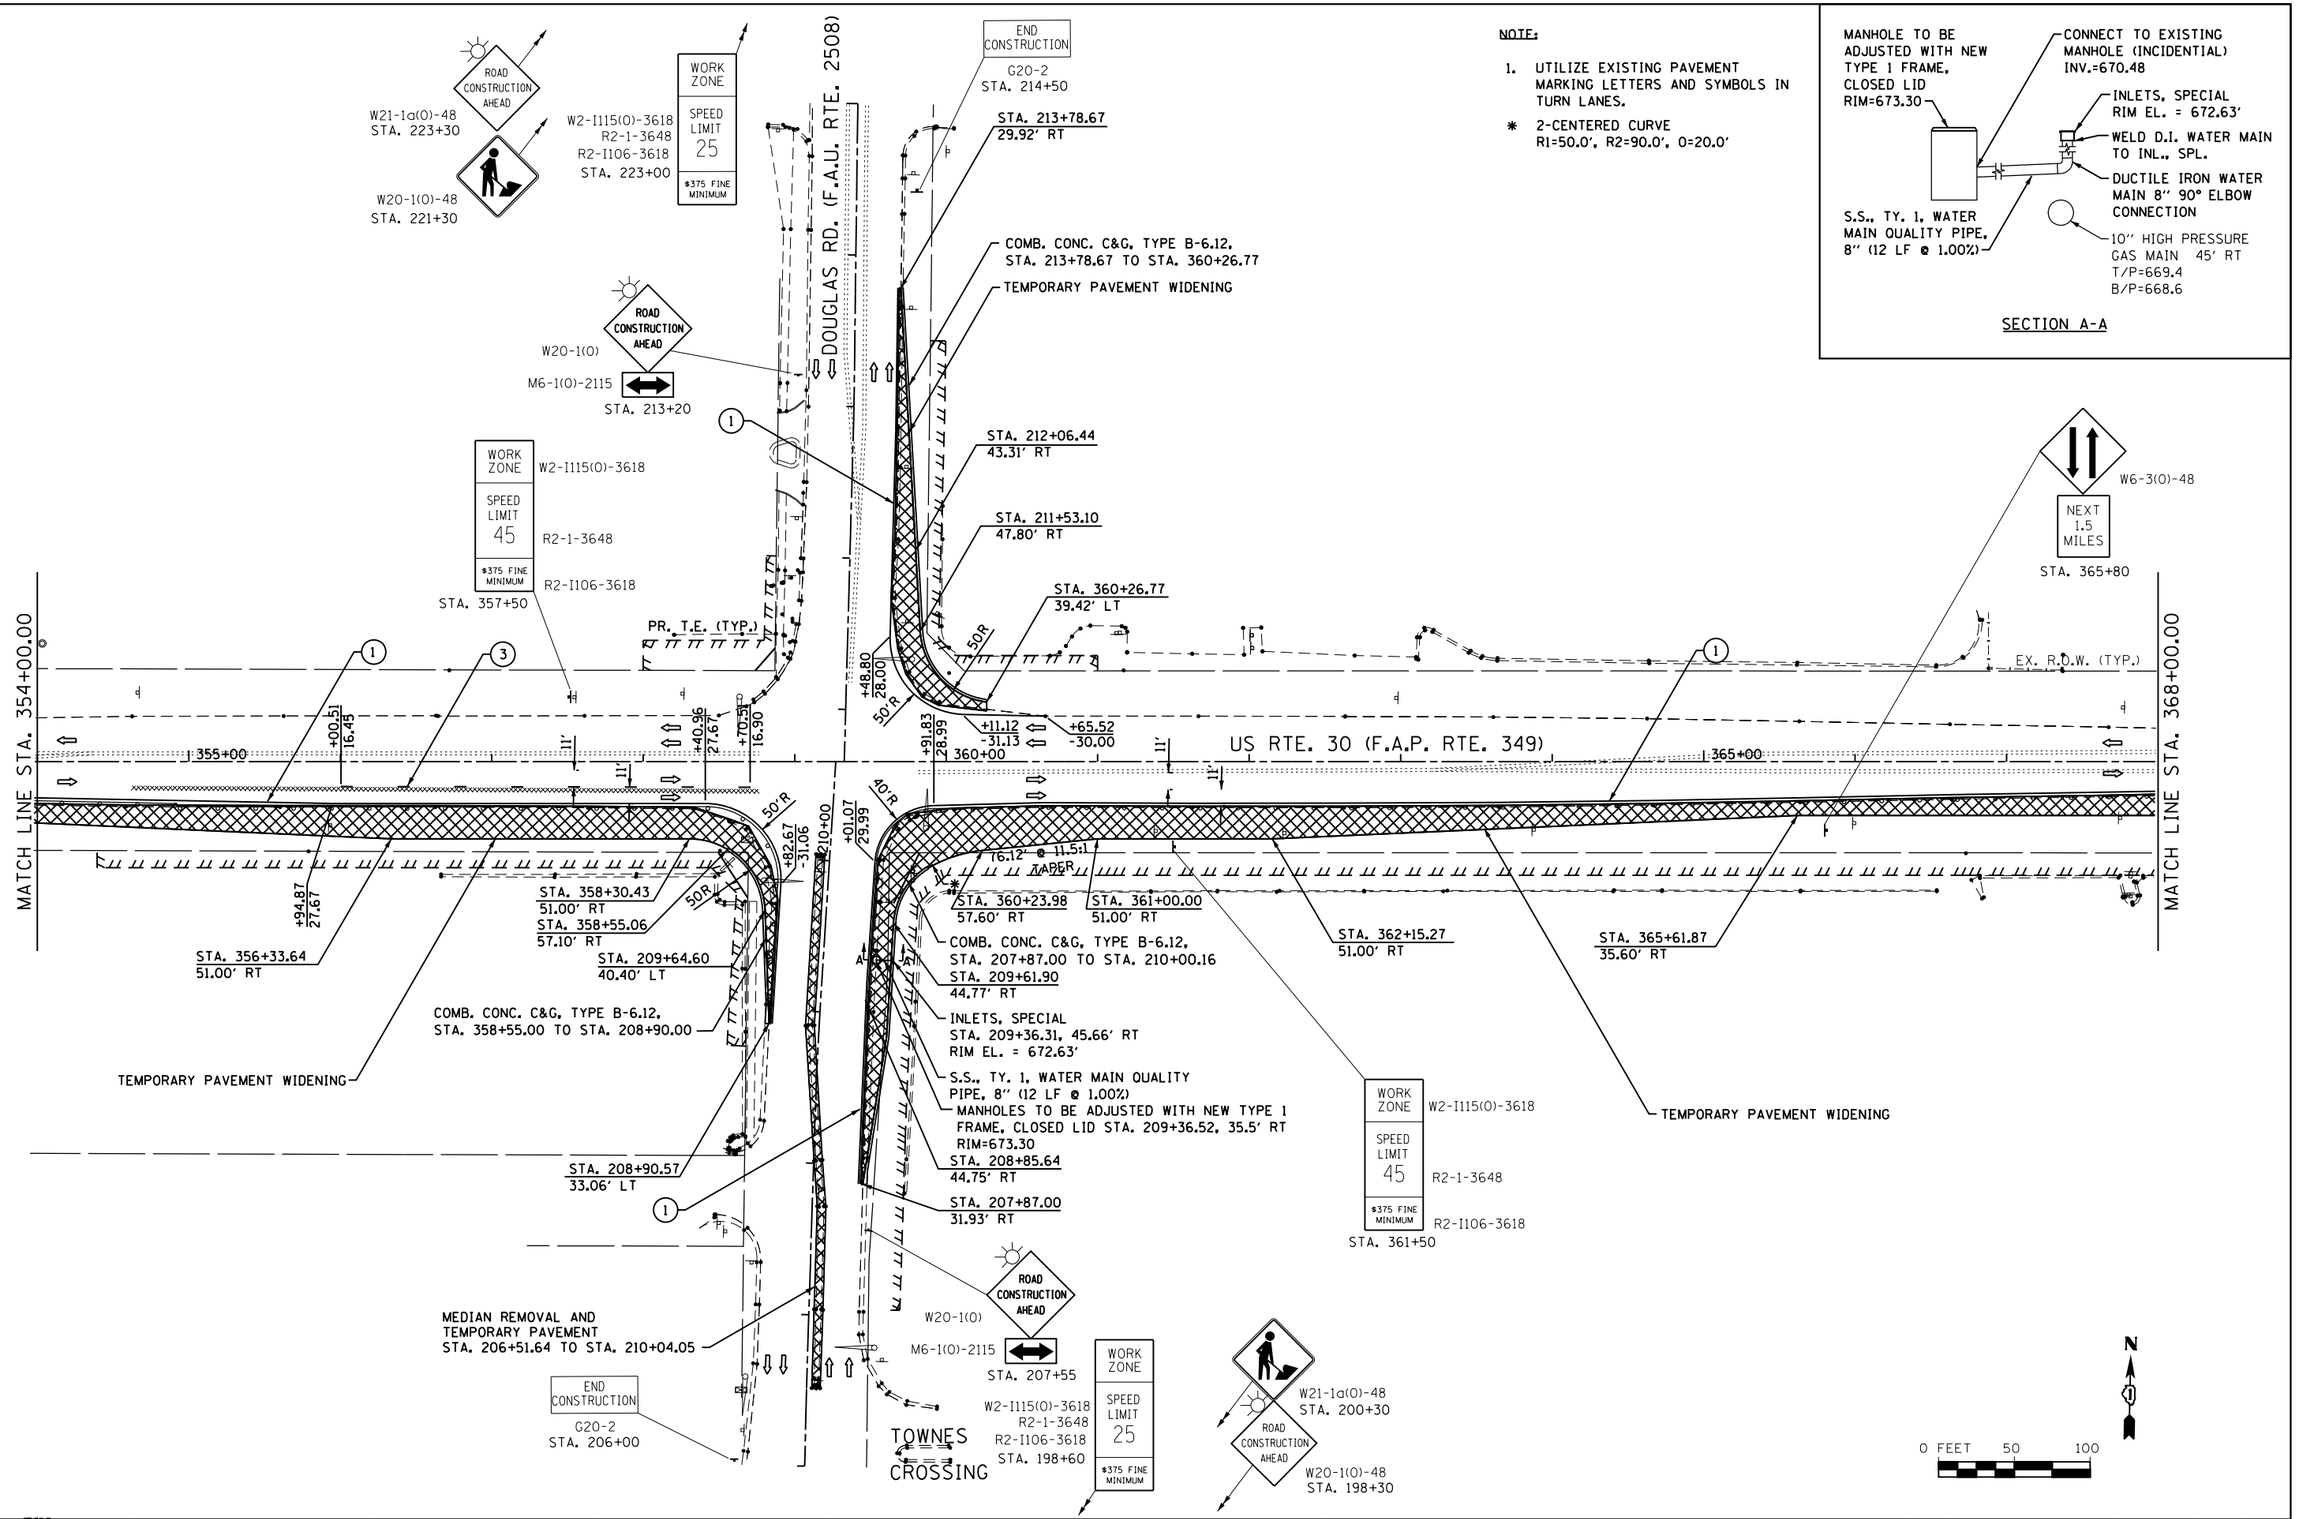

FILE NAME = S:\JOL\6300-6399\6346\023\Micros\CADD Sheets\D168132-sht-staging03.dgn

STRAND ASSOCIATES, INC. ENGINEERS 1170 SOUTH HOUBOLT ROAD JOLIET, ILLINOIS 60431 (815) 744-4200	USER NAME = amandaj	DESIGNED -	REVISED -	STATE OF ILLINOIS DEPARTMENT OF TRANSPORTATION	MAINTENANCE OF TRAFFIC PRE-STAGE	F.A.P. RTE.	SECTION	COUNTY	TOTAL SHEETS / SHEET NO.
		DRAWN -	REVISED -			349	11 WRS-3	KENDALL	527 / 97
	PLOT SCALE = 100.0000 ' / in.	CHECKED -	REVISED -			CONTRACT NO. 60132			
	PLOT DATE = 8/6/2012	DATE -	REVISED -		SCALE: AS SHOWN / SHEET NO. OF SHEETS / STA. 354+00.00 TO STA. 368+00.00	FED. ROAD DIST. NO. 1	ILLINOIS	FED. AID PROJECT	