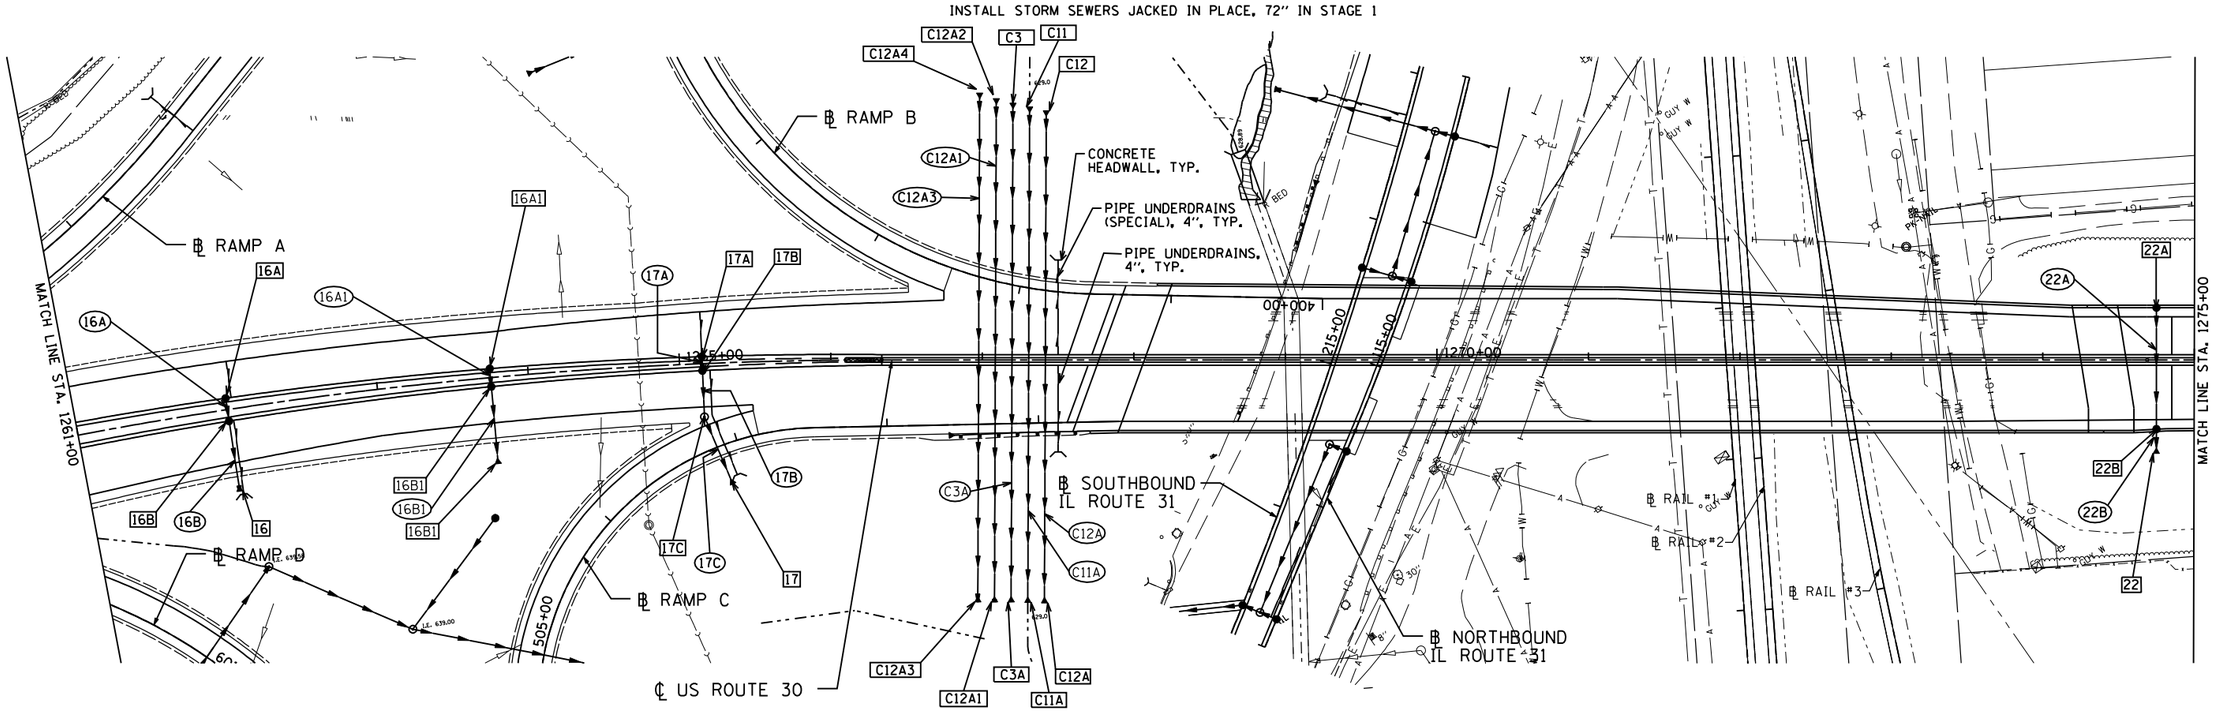

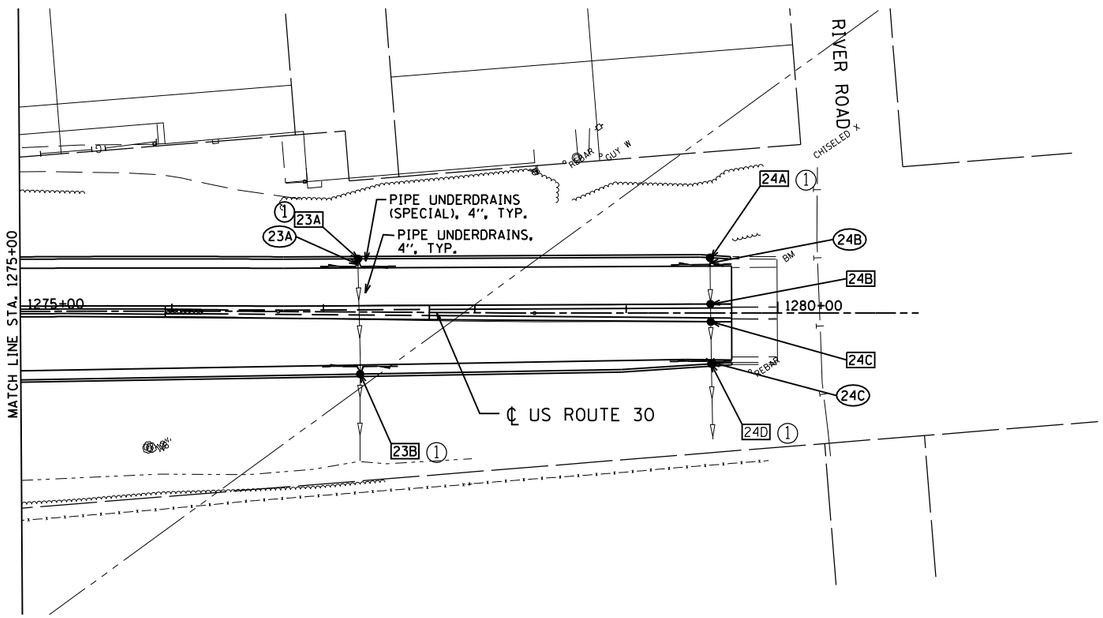

① VERIFY PIPE INVERT BEFORE ORDERING STRUCTURE. INVERT ELEVATION ON SCHEDULE IS AT THE EXISTING STRUCTURE

50 0 50 100 150 200

SCALE IN FEET

SCALE: 1" = 50'

USER NAME = 1654	DESIGNED - JWB	REVISED -
	DRAWN - JWB	REVISED -
PLOT SCALE = 100.0000 ' / IN.	CHECKED - RS	REVISED -
PLOT DATE = 6/15/2012	DATE - 06/15/2012	REVISED -

STATE OF ILLINOIS
DEPARTMENT OF TRANSPORTATION

U.S. ROUTE 30 AT IL ROUTE 31
DRAINAGE PLAN – U.S. ROUTE 30

SCALE: 1"=50' | SHEET NO. -- | STA. 1261+00 TO STA. 1280+93

F.A.P. RTE.	SECTION	COUNTY	TOTAL SHEETS	SHEET NO.
349	(10 & 11 VB) R-3	•	507	133
• KANE AND KENDALL		CONTRACT NO. 60133		
ILLINOIS FED. AID PROJECT				

n:\Jobs2010\2010303\cad\site\dgn\00\D160133-sht-drain-02.dgn
6/15/2012 5:47:56 PM