FINAL SURVEY	NOTE BOOK	NO.
SURVEYED		
PLOTTED		
TEMPLATE		
AREAS		
AREAS CHECKED		

BY	DATE

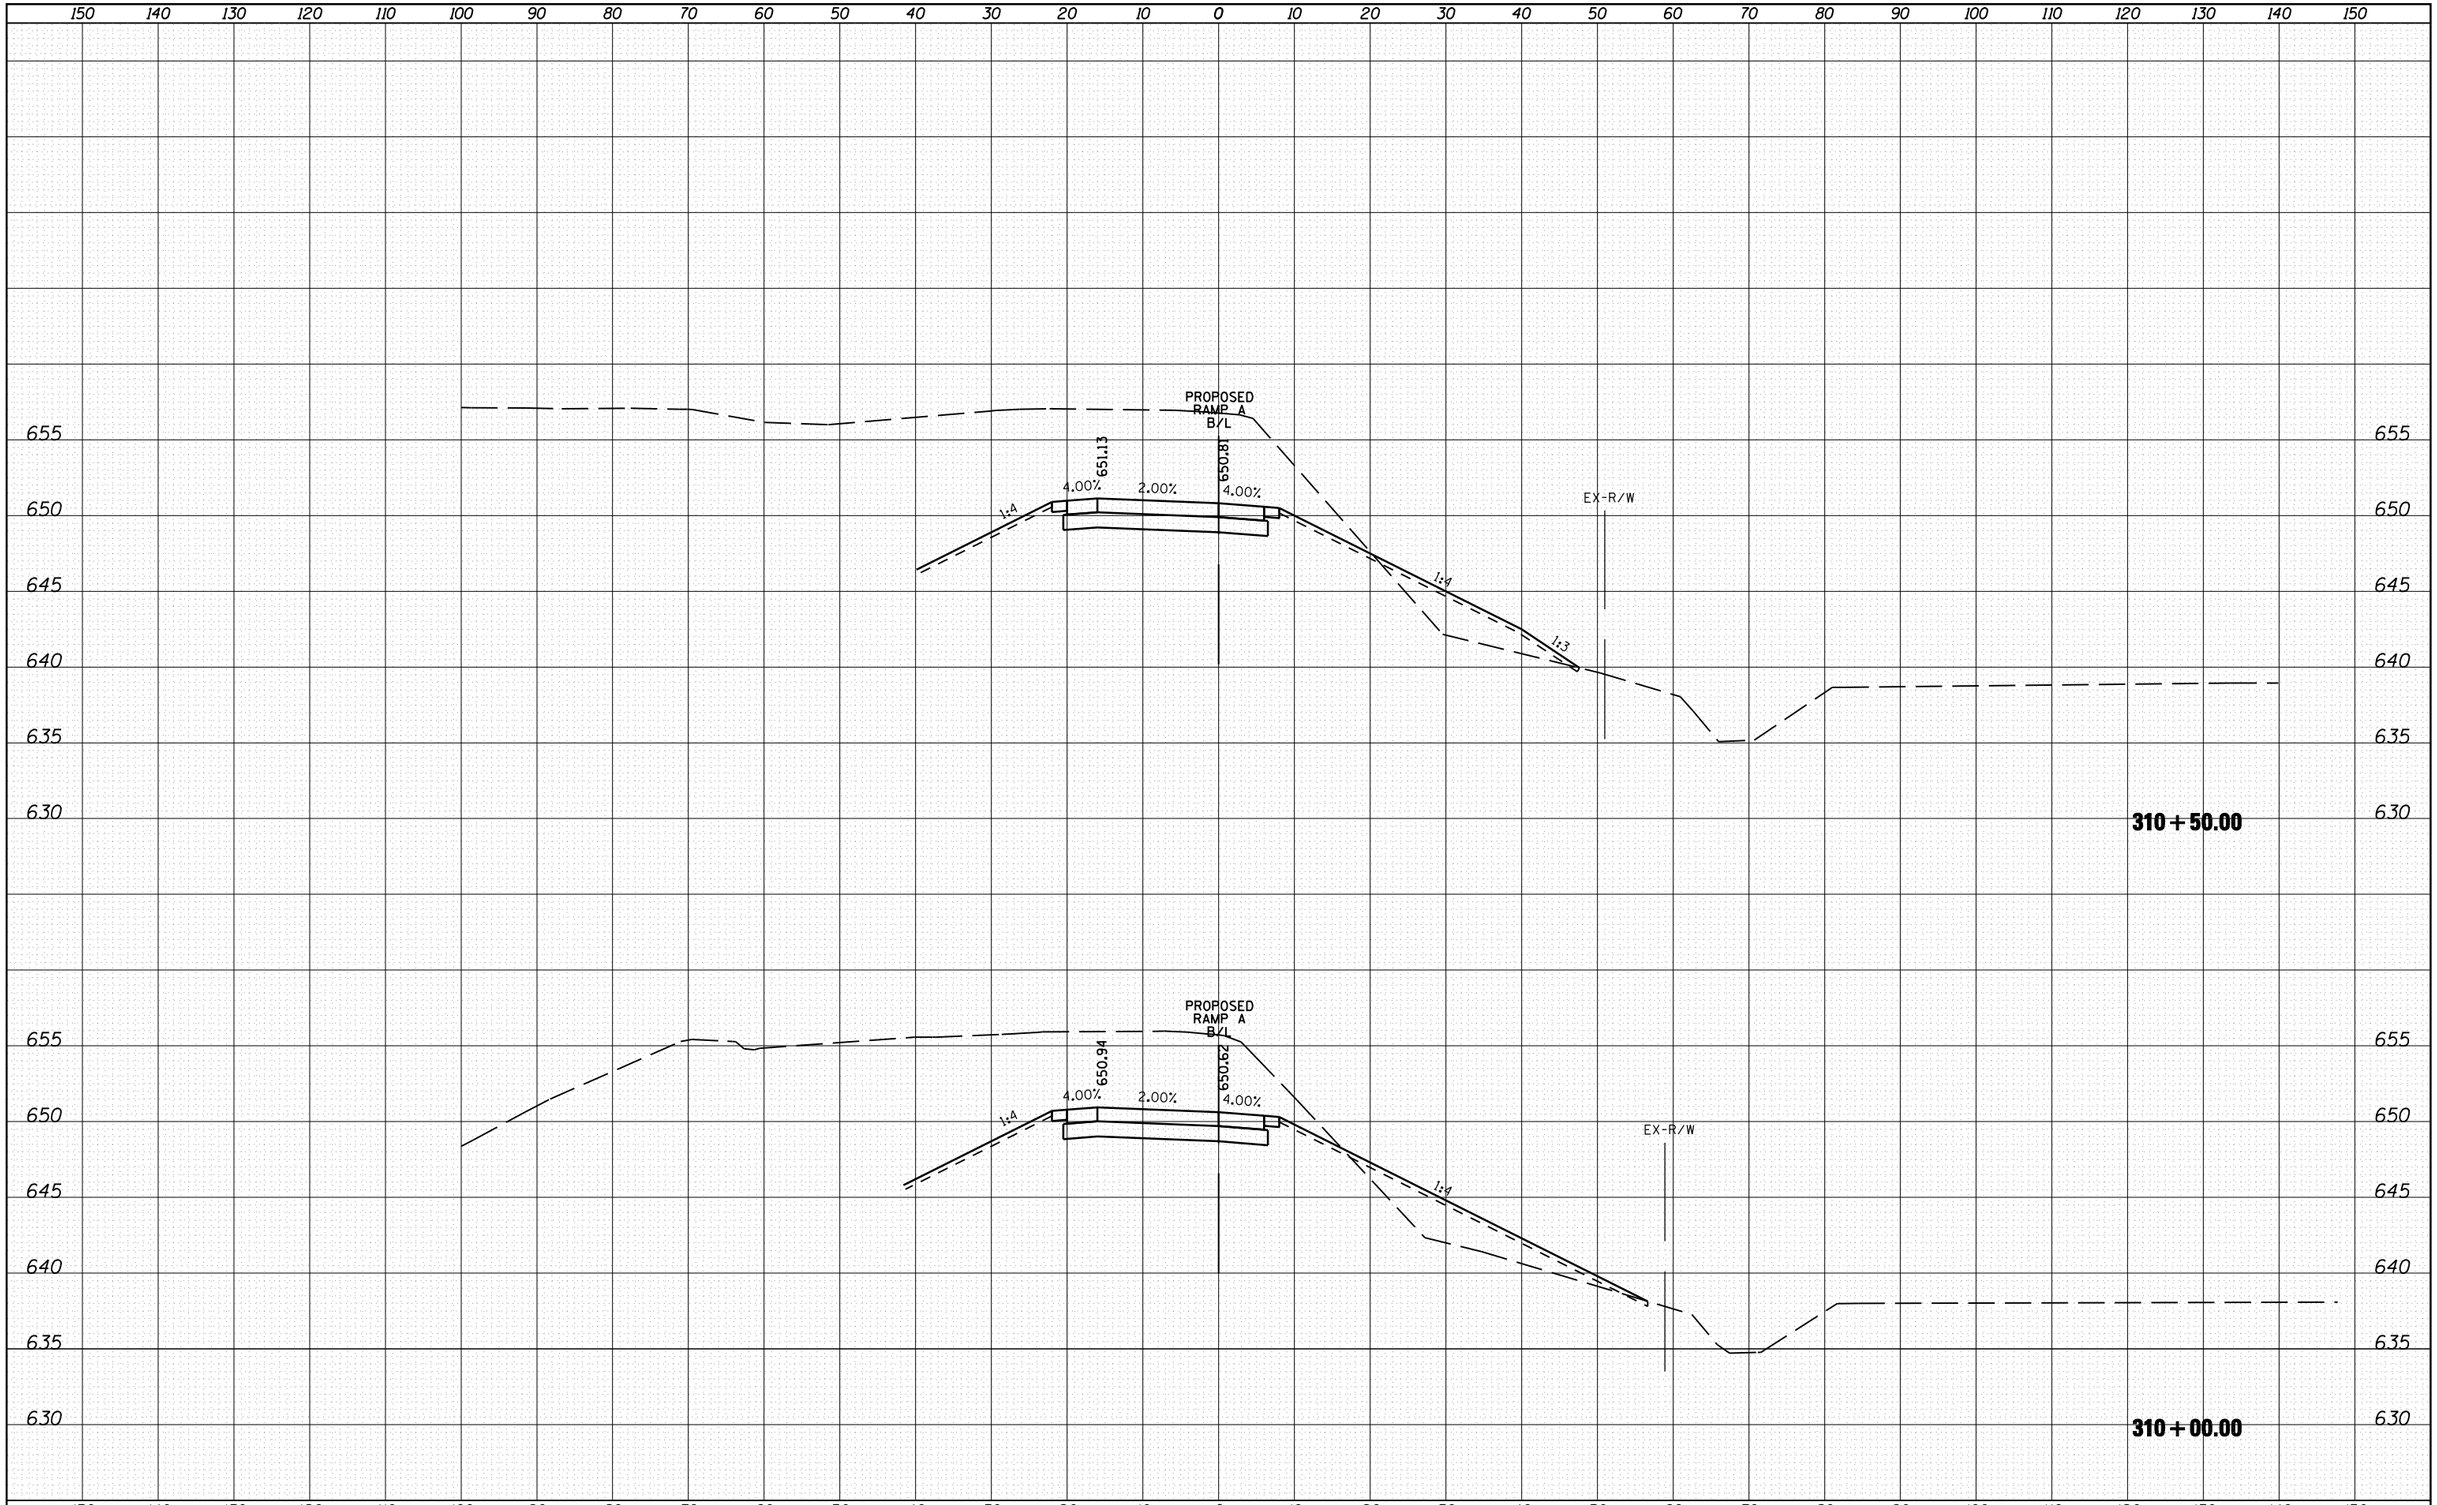

ORIGINAL SURVEY	NOTE BOOK	NO.
SURVEYED		
PLOTTED		
TEMPLATE		
AREAS		
AREAS CHECKED		

BY	DATE

FILE NAME = h:\jobs2010\20103003\cad\site\dgn\refs\RampA-300\D160133-sht-RampA-300-xsec.dgn	USER NAME = 1654	DESIGNED - NGS	REVISED -
	PLOT SCALE = 20.0000 ' / IN.	DRAWN - NGS	REVISED -
	PLOT DATE = 5/16/2012	CHECKED - RS	REVISED -
		DATE - 05/11/2012	REVISED -

STATE OF ILLINOIS
DEPARTMENT OF TRANSPORTATION

U.S. ROUTE 30 AT IL ROUTE 31
CROSS-SECTIONS – RAMP A

SCALE: | SHEET NO. 9 OF 16 SHEETS | STA. 310+00.00 | TO STA. 310+50.00

F.A. RTE.	SECTION	COUNTY	TOTAL SHEETS	SHEET NO.
349	(10 & 11 VB) R-3	•	507	474
	• KANE AND KENDALL		CONTRACT NO. 60133	
		ILLINOIS FED. AID PROJECT		