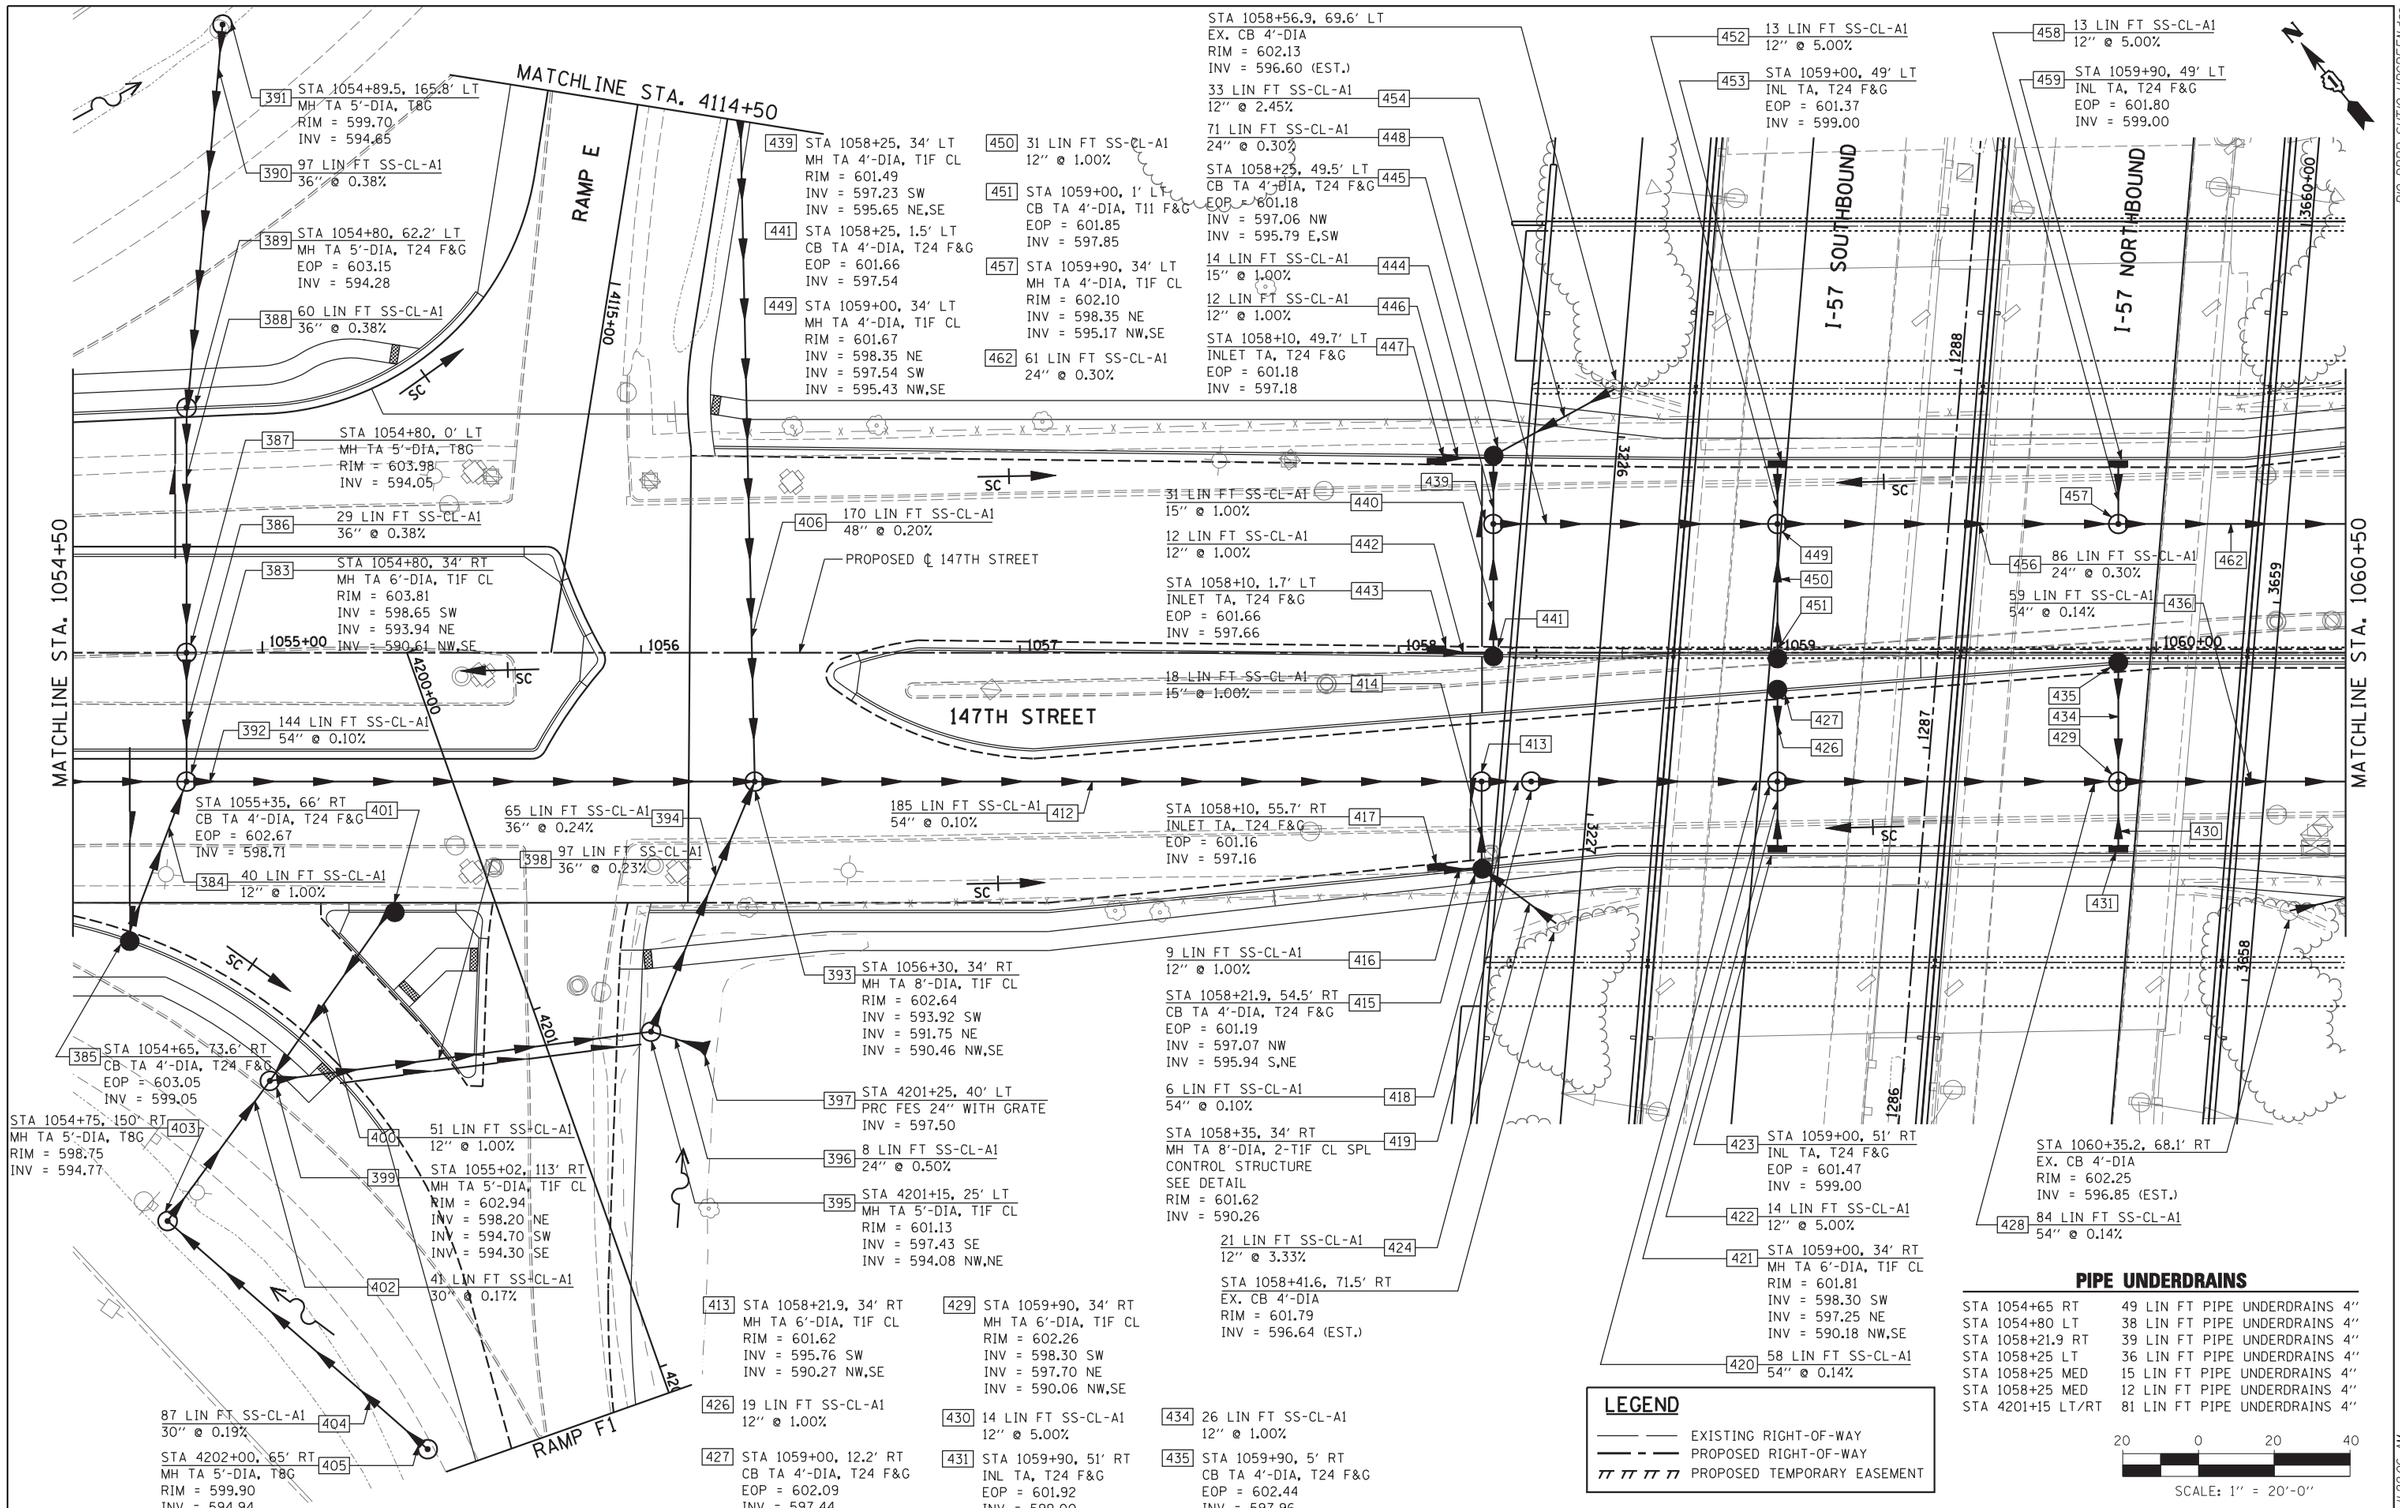

PIPE UNDERDRAINS

STA 1054+65 RT	49 LIN FT PIPE UNDERDRAINS 4"
STA 1054+80 LT	38 LIN FT PIPE UNDERDRAINS 4"
STA 1058+21.9 RT	39 LIN FT PIPE UNDERDRAINS 4"
STA 1058+25 LT	36 LIN FT PIPE UNDERDRAINS 4"
STA 1058+25 MED	15 LIN FT PIPE UNDERDRAINS 4"
STA 1058+25 MED	12 LIN FT PIPE UNDERDRAINS 4"
STA 4201+15 LT/RT	81 LIN FT PIPE UNDERDRAINS 4"

HRGreen.com
Illinois Professional Design Firm # 184-001322
HRGreen

USER NAME =	DESIGNED - JRS	REVISED - JRS 12/01/2011	
	DRAWN - MJF	REVISED - JRS 02/15/2012	
PLOT SCALE =	CHECKED - APS	REVISED - JRS 05/04/2012	
PLOT DATE =	DATE - 7/22/2011	REVISED -	

STATE OF ILLINOIS
DEPARTMENT OF TRANSPORTATION

147TH STREET PROJECT
PROPOSED DRAINAGE AND UTILITY PLAN – 147TH STREET

SCALE: 1"=20' | SHEET NO. 10 OF 23 SHEETS | STA. 1054+50 TO STA. 1060+50

F.A.I. RTE.	SECTION	COUNTY	TOTAL SHEETS	SHEET NO.
57	(0405-1 & 0506-2) R-1	COOK	577	230
		CONTRACT NO. 60M57		
FED. ROAD DIST. NO.	ILLINOIS	FED. AID PROJECT		

P10_DRPP_SHT10_HRGREEN.dgn

4/26/2012 11:22:06 AM