INTERSECTION LAYOUT PLAN

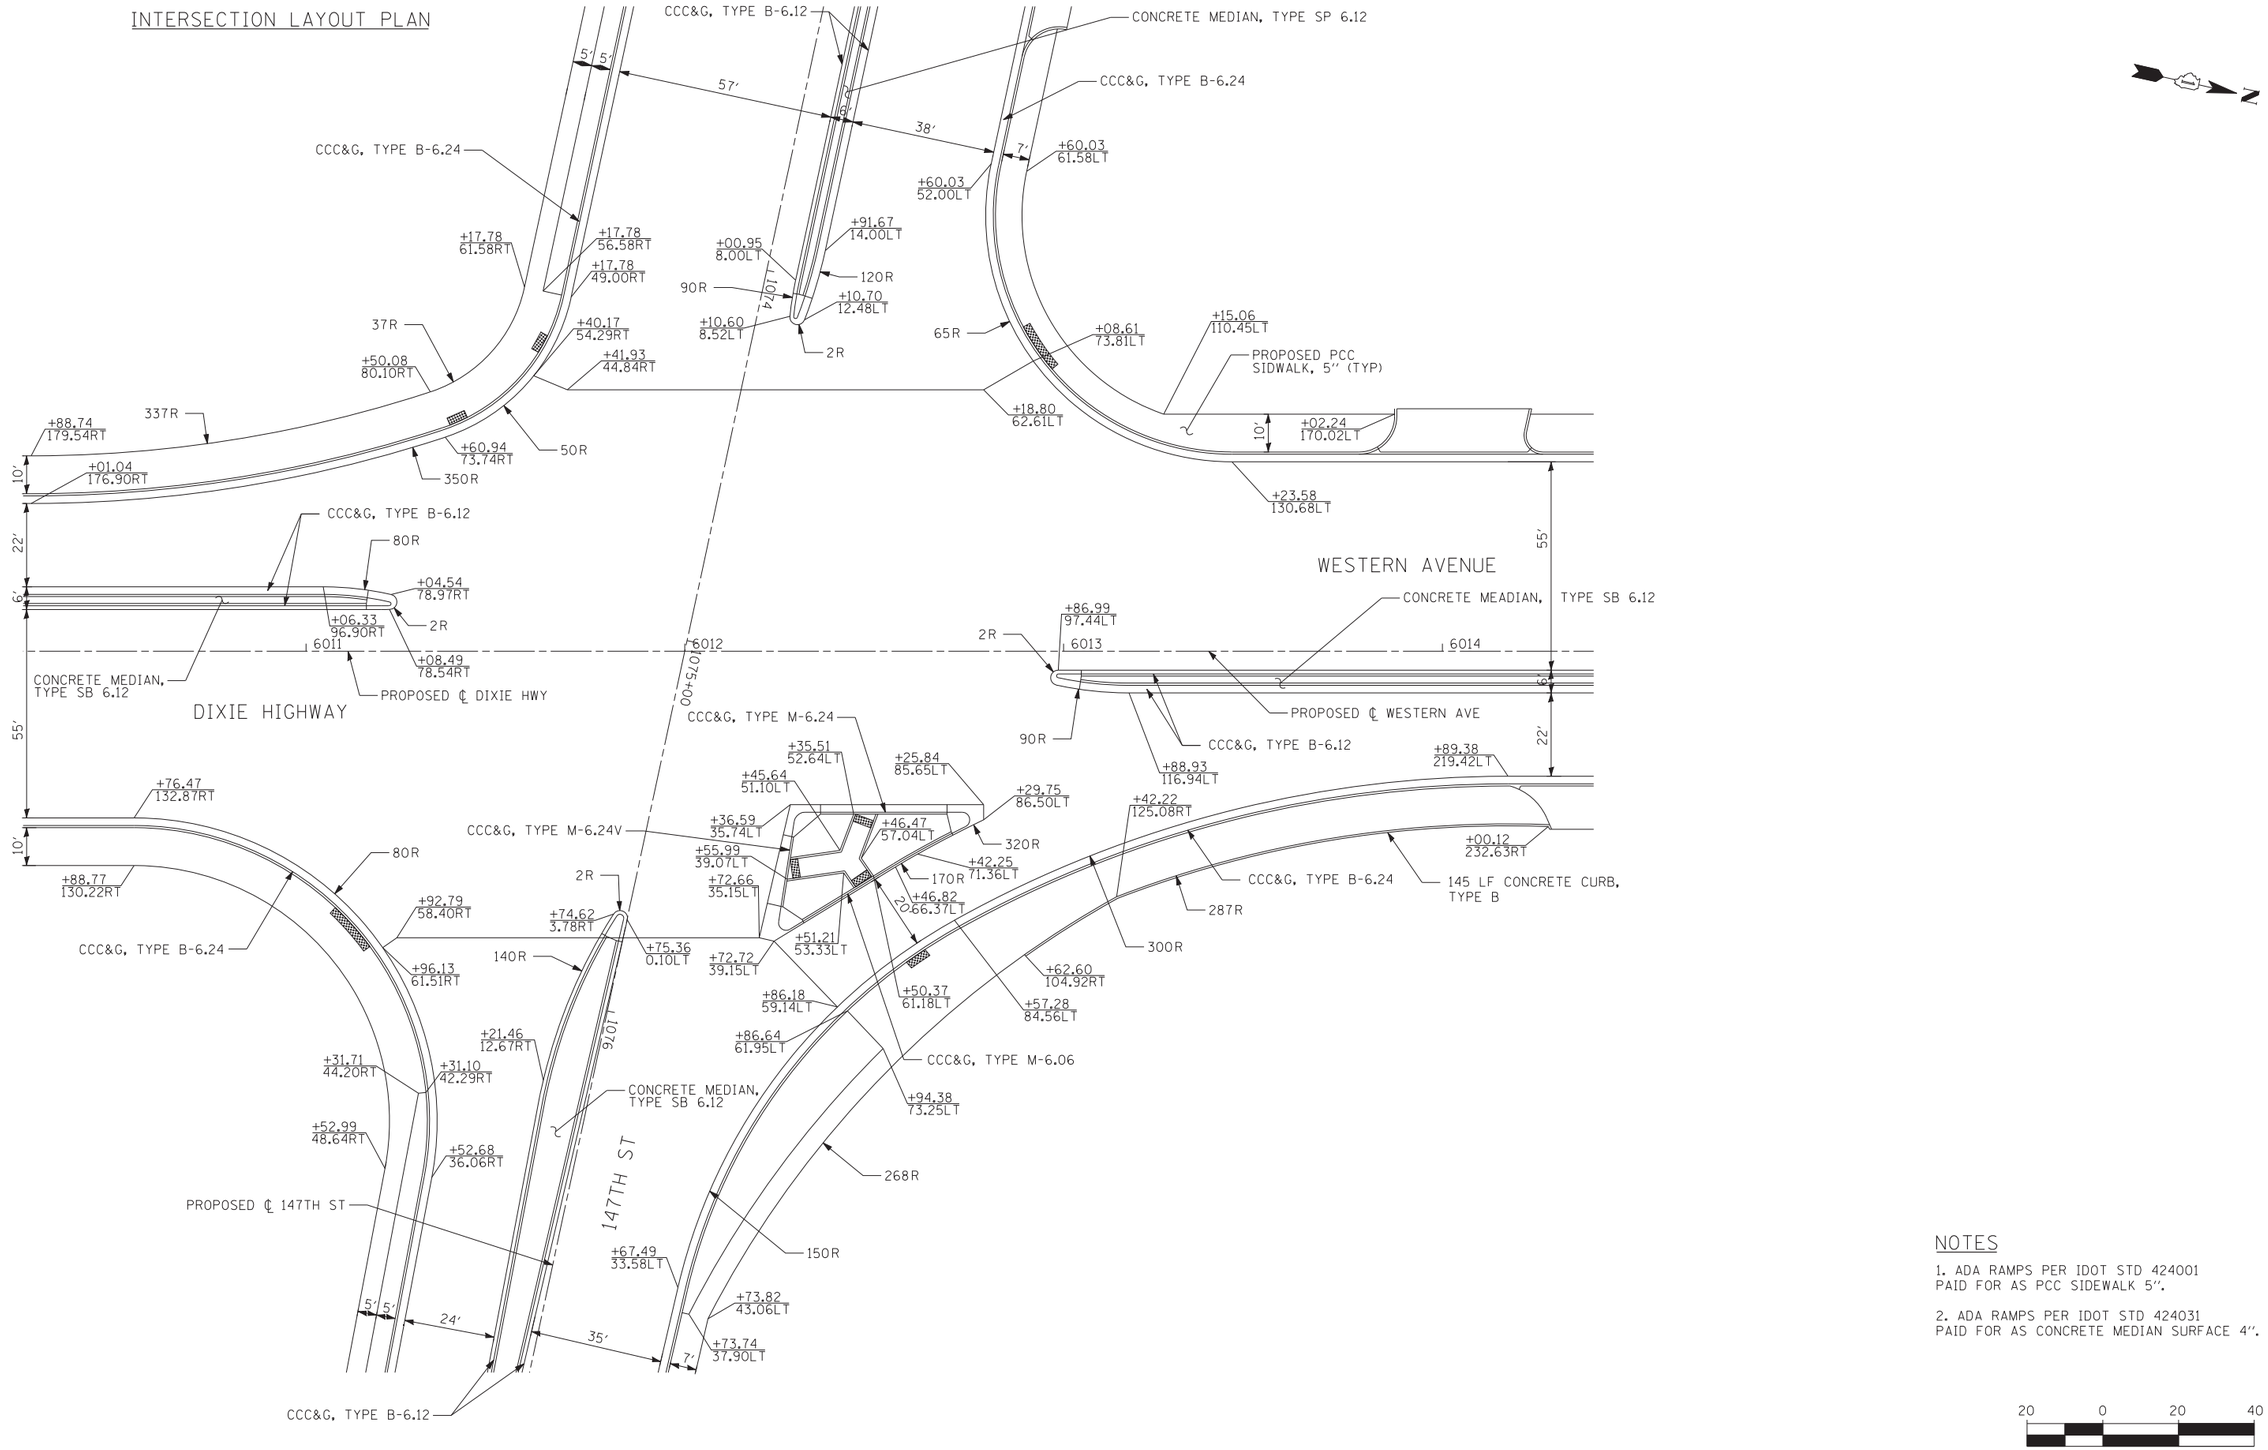

NOTES

1. ADA RAMPS PER IDOT STD 424001 PAID FOR AS PCC SIDEWALK 5″.

2. ADA RAMPS PER IDOT STD 424031 PAID FOR AS CONCRETE MEDIAN SURFACE 4″.

20 0 20 40

SCALE: 1″ = 20′-0″

TYLIN INTERNATIONAL	USER NAME =	DESIGNED - JDU	REVISED -
		DRAWN - JDU	REVISED -
	PLOT SCALE =	CHECKED - JPM	REVISED -
	PLOT DATE =	DATE - 5/23/2012	REVISED -

STATE OF ILLINOIS
DEPARTMENT OF TRANSPORTATION

147TH STREET PROJECT
INTERSECTION DETAILS – 147TH ST AND DIXIE HWY/WESTERN AVE

SCALE: 1″=20′ | SHEET NO. 1 OF 2 SHEETS | STA. 1073+50 TO STA. 1077+00

F.A.I. RTE.	SECTION	COUNTY	TOTAL SHEETS	SHEET NO.
XX	(0405-1 & 0506-2) R-1	COOK	577	311
		CONTRACT NO. 60M57		
FED. ROAD DIST. NO.	ILLINOIS	FED. AID PROJECT		

p:\602540(57-294)\road\pl0_147th\P10_IN_DET_DW_SHT01.dgn

p:\602540(57-294)\road\pl0_147thPl0_IN_DET_DW_SHT01.dgn 5/21/2012 4:30:48 PM