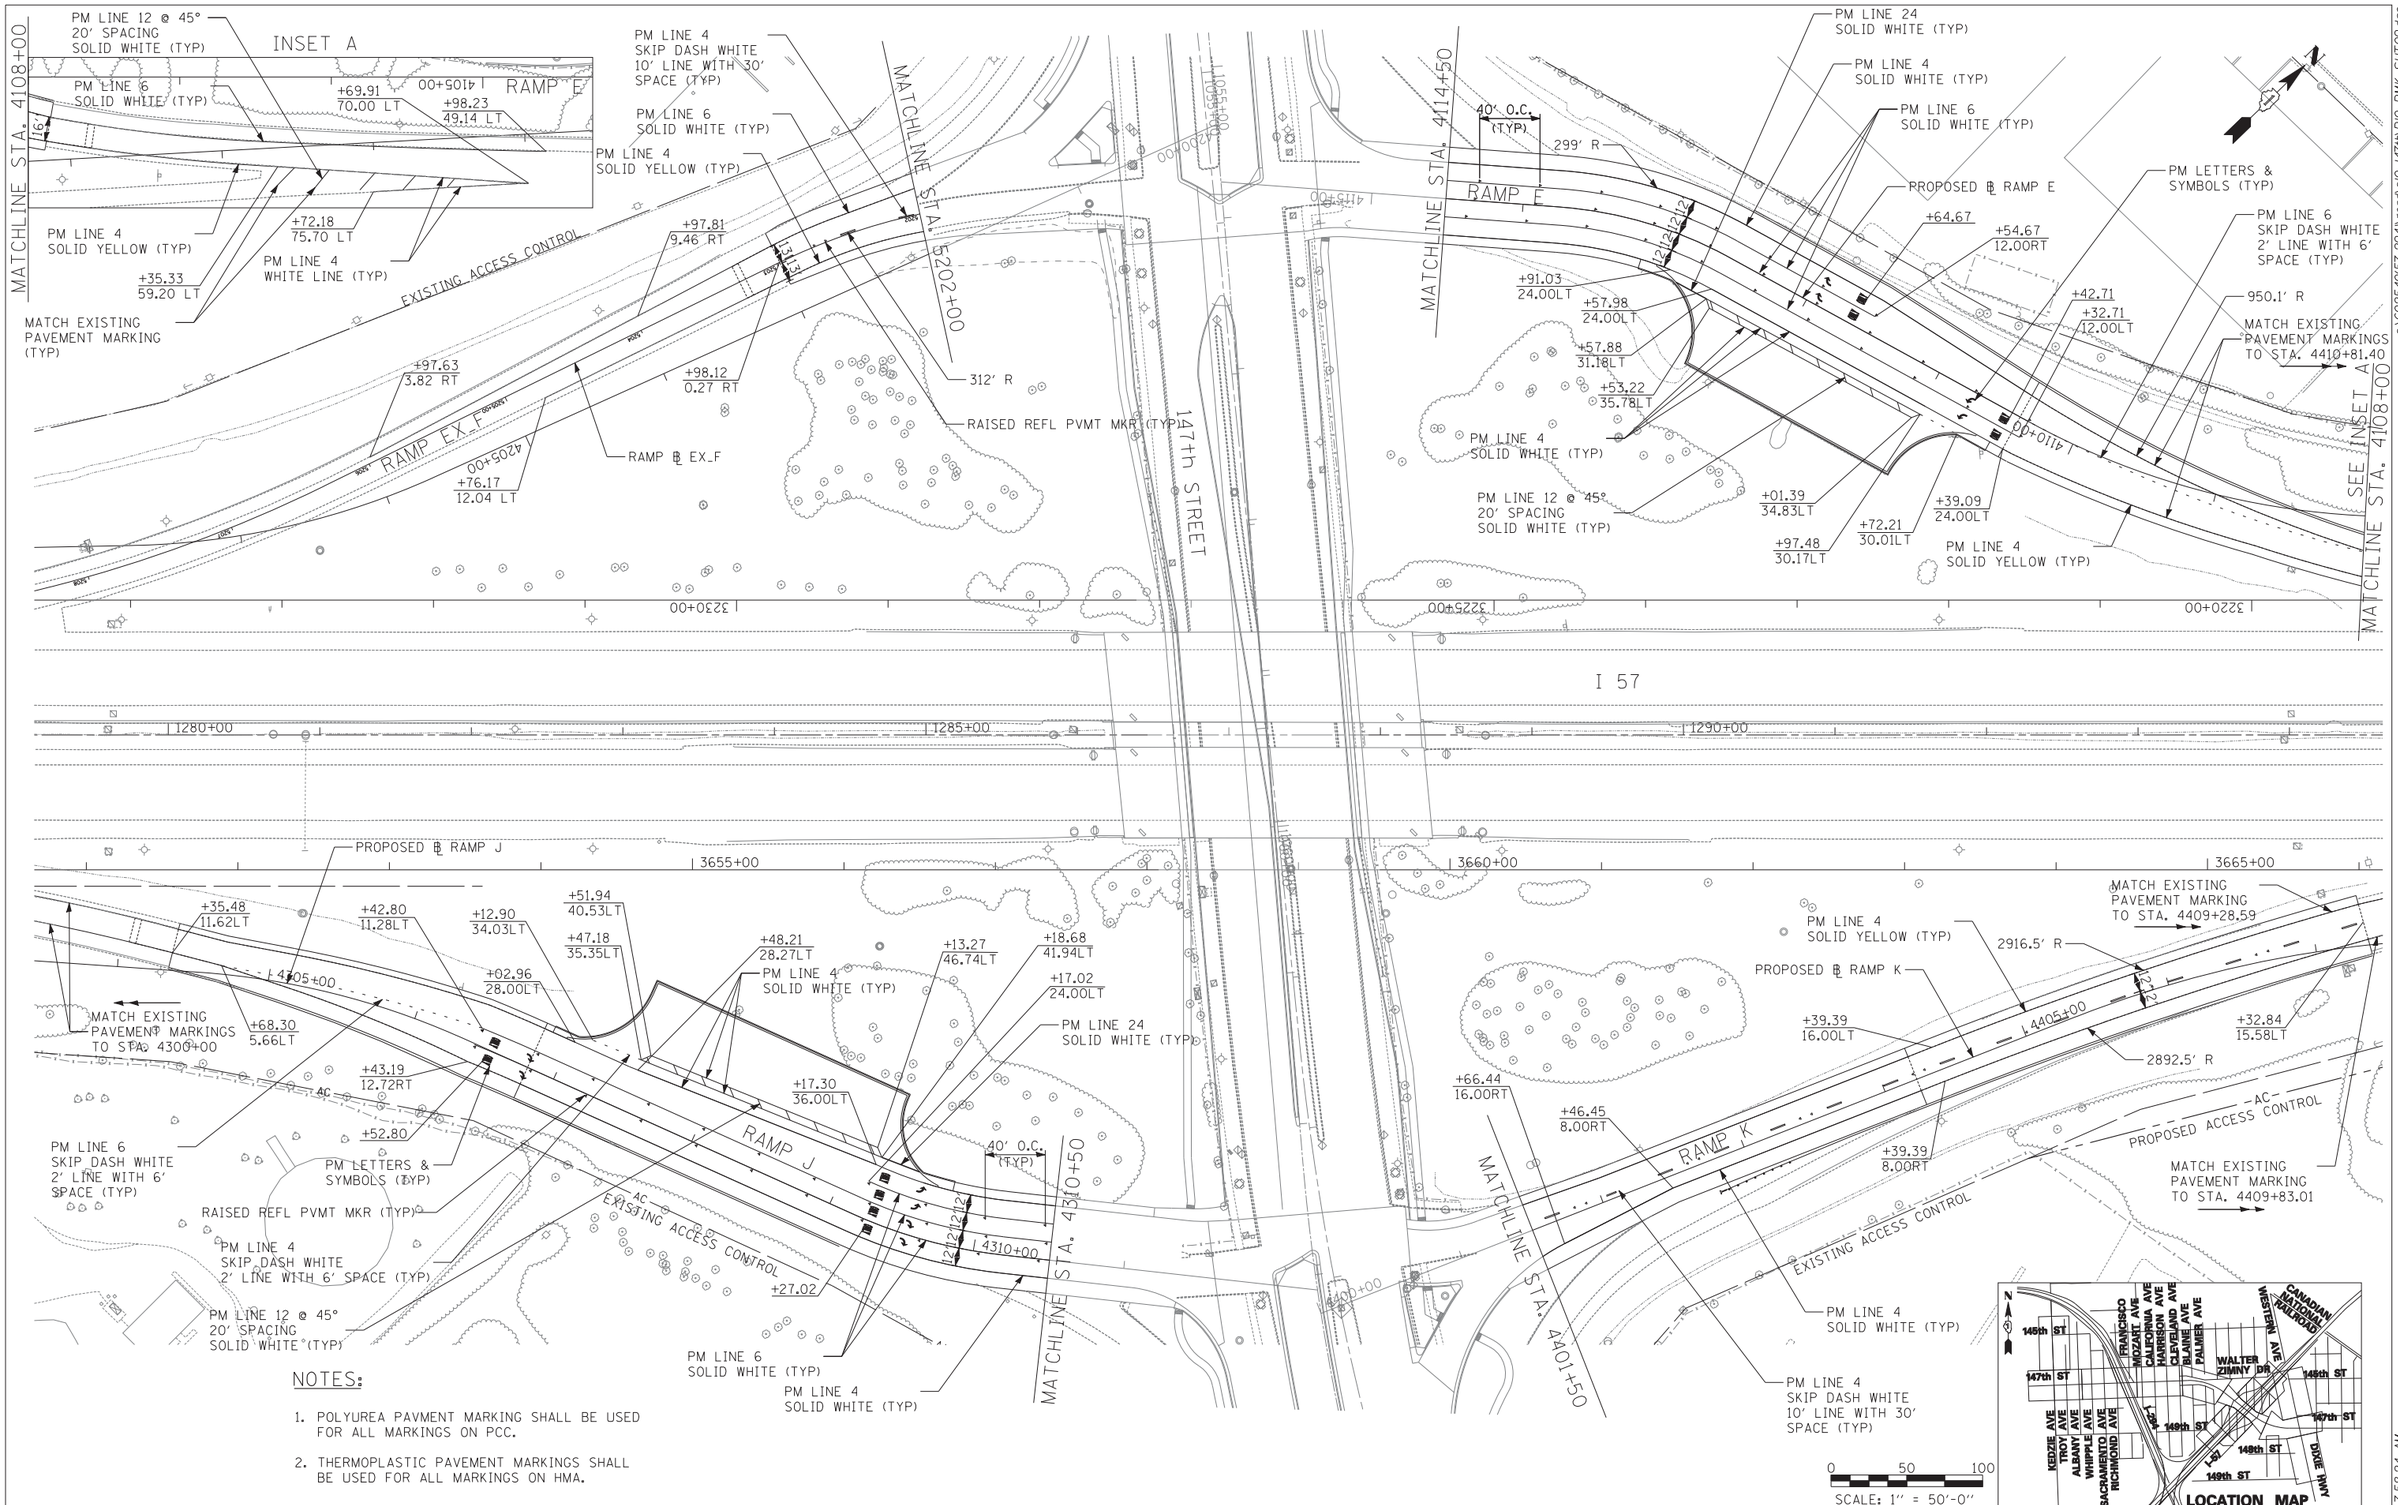

NOTES:

1. POLYUREA PAVMENT MARKING SHALL BE USED FOR ALL MARKINGS ON PCC.
2. THERMOPLASTIC PAVEMENT MARKINGS SHALL BE USED FOR ALL MARKINGS ON HMA.

TYLIN INTERNATIONAL

USER NAME =	DESIGNED - BES	REVISED -	
	DRAWN - BES	REVISED -	
PLOT SCALE =	CHECKED - JPM	REVISED -	
PLOT DATE =	DATE - 5/23/2012	REVISED -	

STATE OF ILLINOIS
DEPARTMENT OF TRANSPORTATION

147TH STREET PROJECT
PAVEMENT MARKING PLANS

SCALE: 1"=50' | SHEET NO. 9 OF 9 SHEETS | STA. | TO STA.

F.A.I. RTE.	SECTION	COUNTY	TOTAL SHEETS	SHEET NO.
XX	(0405-1 & 0506-2) R-1	COOK	577	325
		CONTRACT NO. 60M57		
FED. ROAD DIST. NO.	ILLINOIS	FED. AID PROJECT		

p:\602540(57-294)\road\p10_147th\P10_PMK_SHT09.dgn

5/22/2012 7:58:24 AM