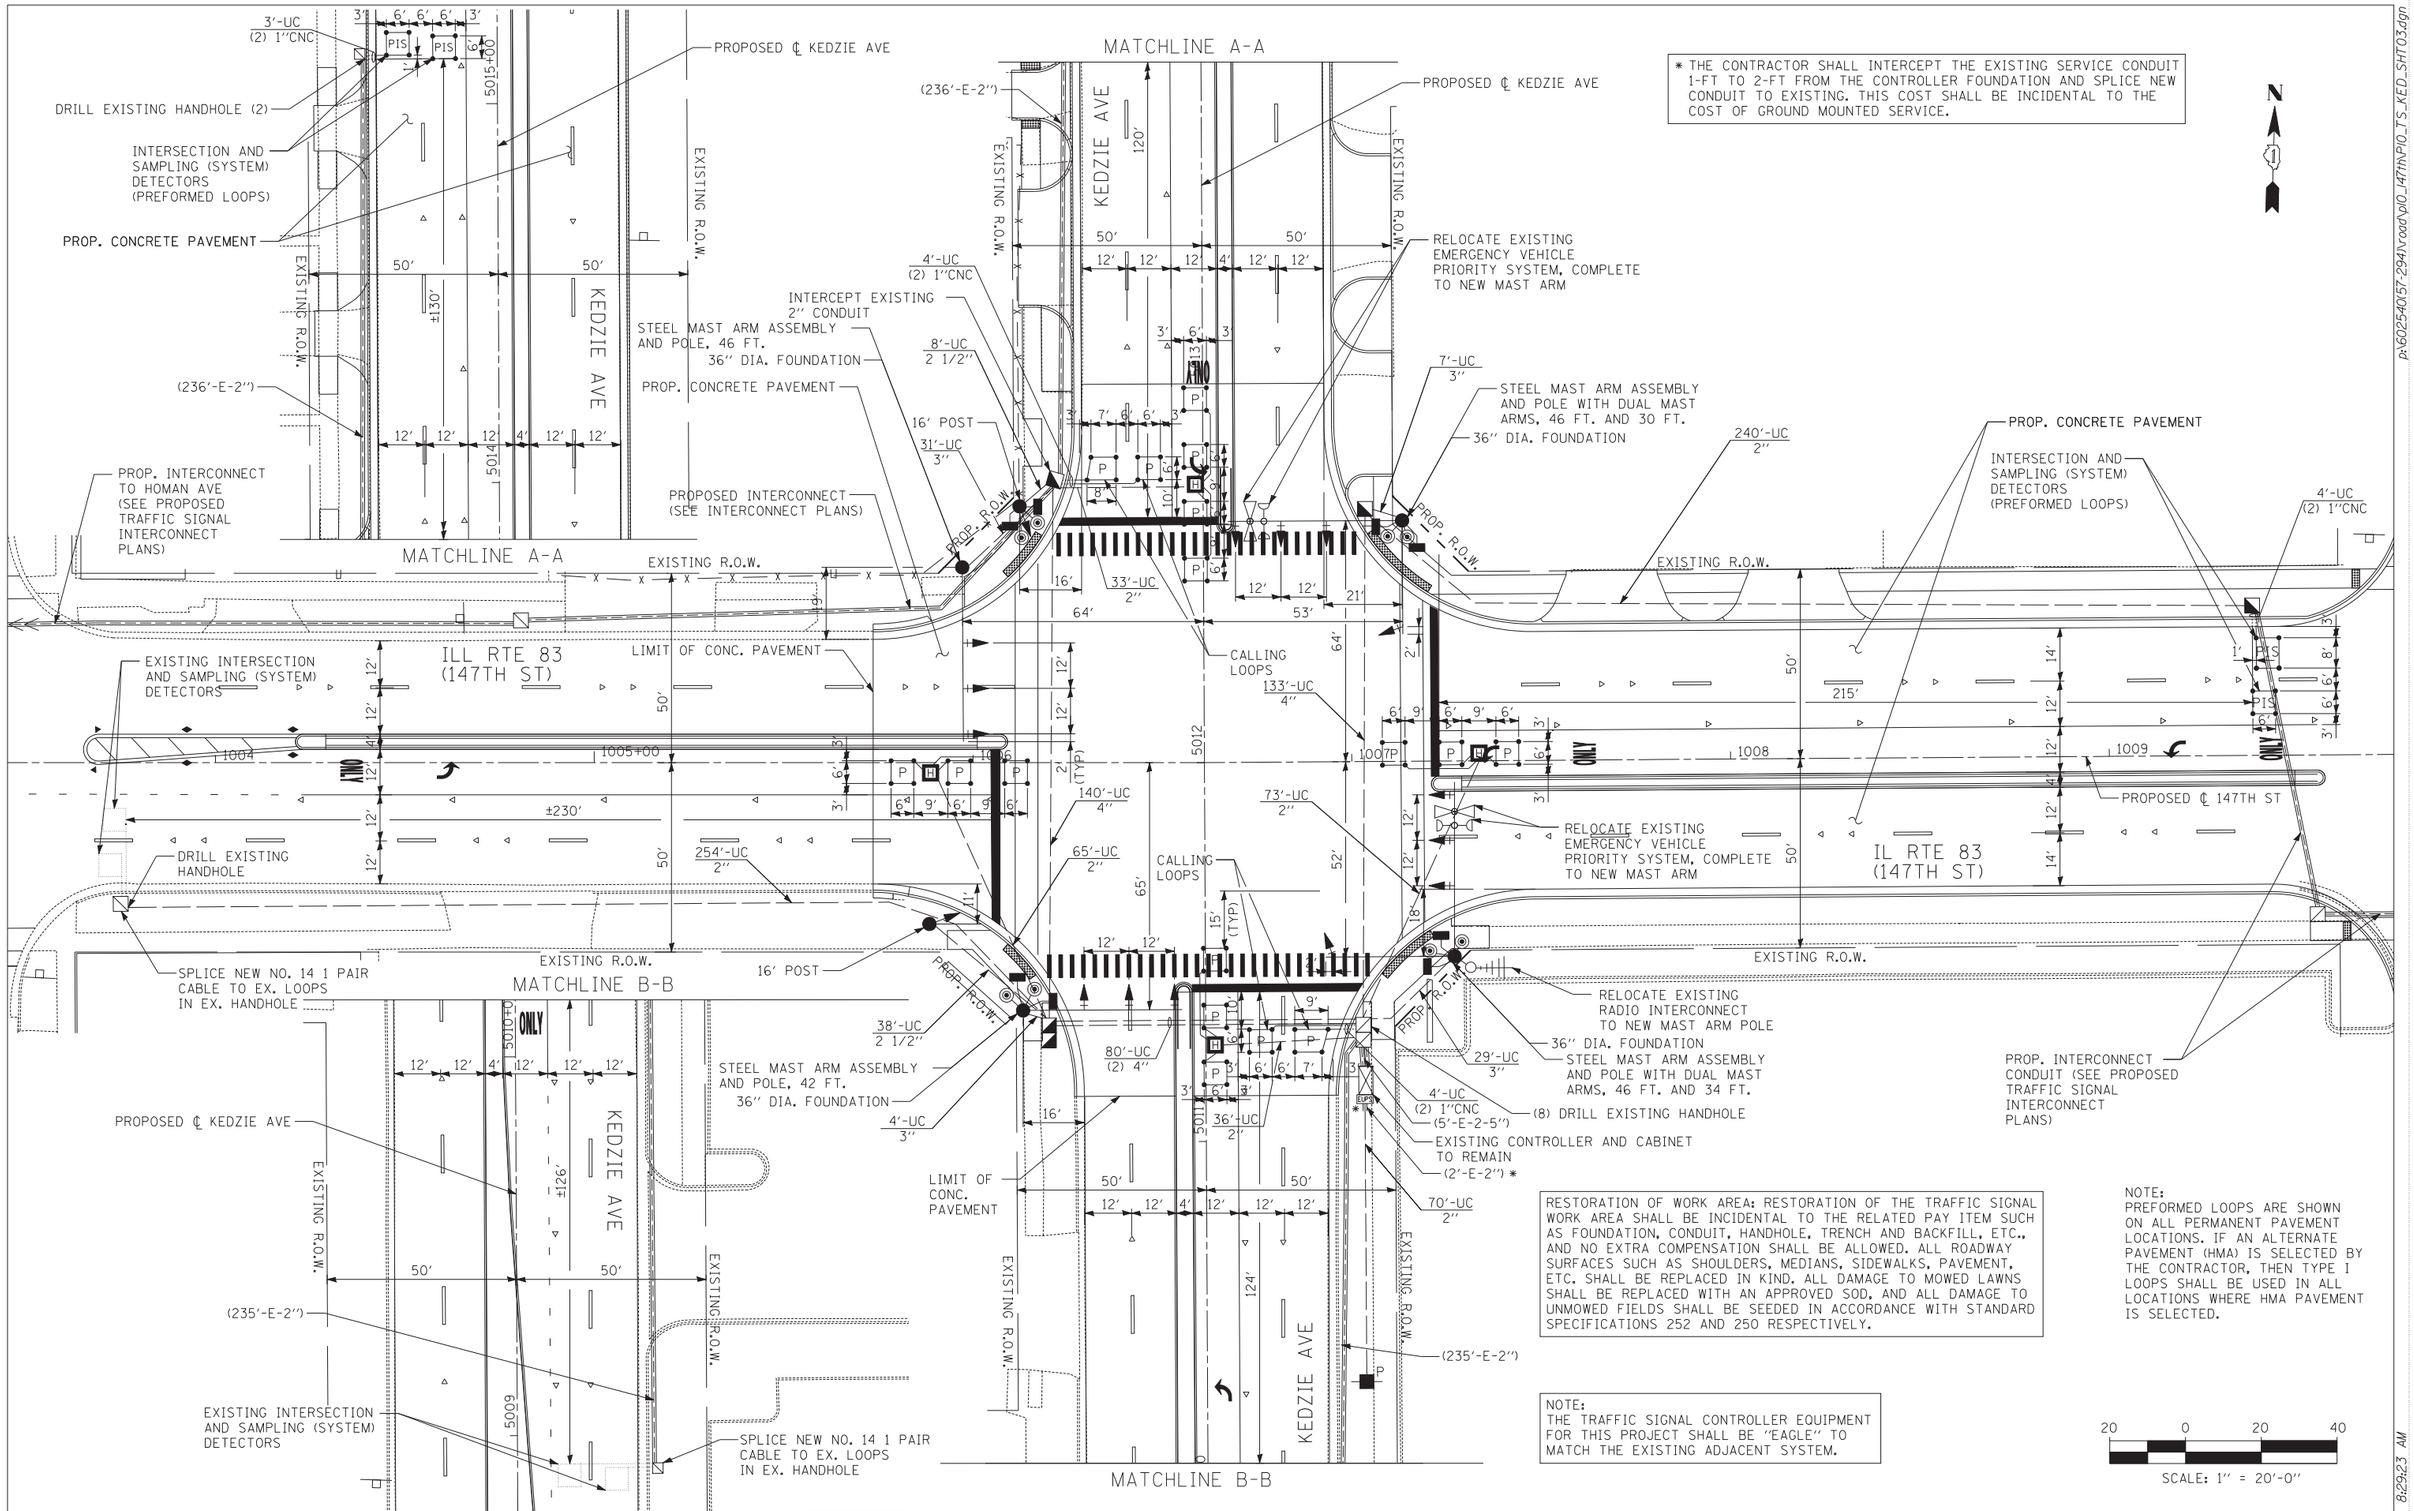

TY·LIN INTERNATIONAL	USER NAME =	DESIGNED - MBR	REVISED -
		DRAWN - MBR	REVISED -
	PLOT SCALE =	CHECKED - DAJ	REVISED -
	PLOT DATE =	DATE - 5/23/2012	REVISED -

STATE OF ILLINOIS
DEPARTMENT OF TRANSPORTATION

147TH STREET PROJECT
TRAFFIC SIGNAL MODERNIZATION PLAN
ILL RTE 83 (147TH STREET) AND KEDZIE AVE

SCALE: 1"=20' | SHEET NO. 1 OF 1 SHEET | STA. | TO STA.

F.A.I. RTE.	SECTION	COUNTY	TOTAL SHEETS	SHEET NO.
XX	(0405-1 & 0506-2) R-1	COOK	577	362
		CONTRACT NO. 60M57		
FED. ROAD DIST. NO.	ILLINOIS	FED. AID PROJECT		

p:\602540(57-294)\road\p10_147th\P10_TS_KED_SHT03.dgn
p\602540\57-294\road\p10_147th\P10_TS_KED_SHT03.dgn
5/22/2012 8:29:23 AM