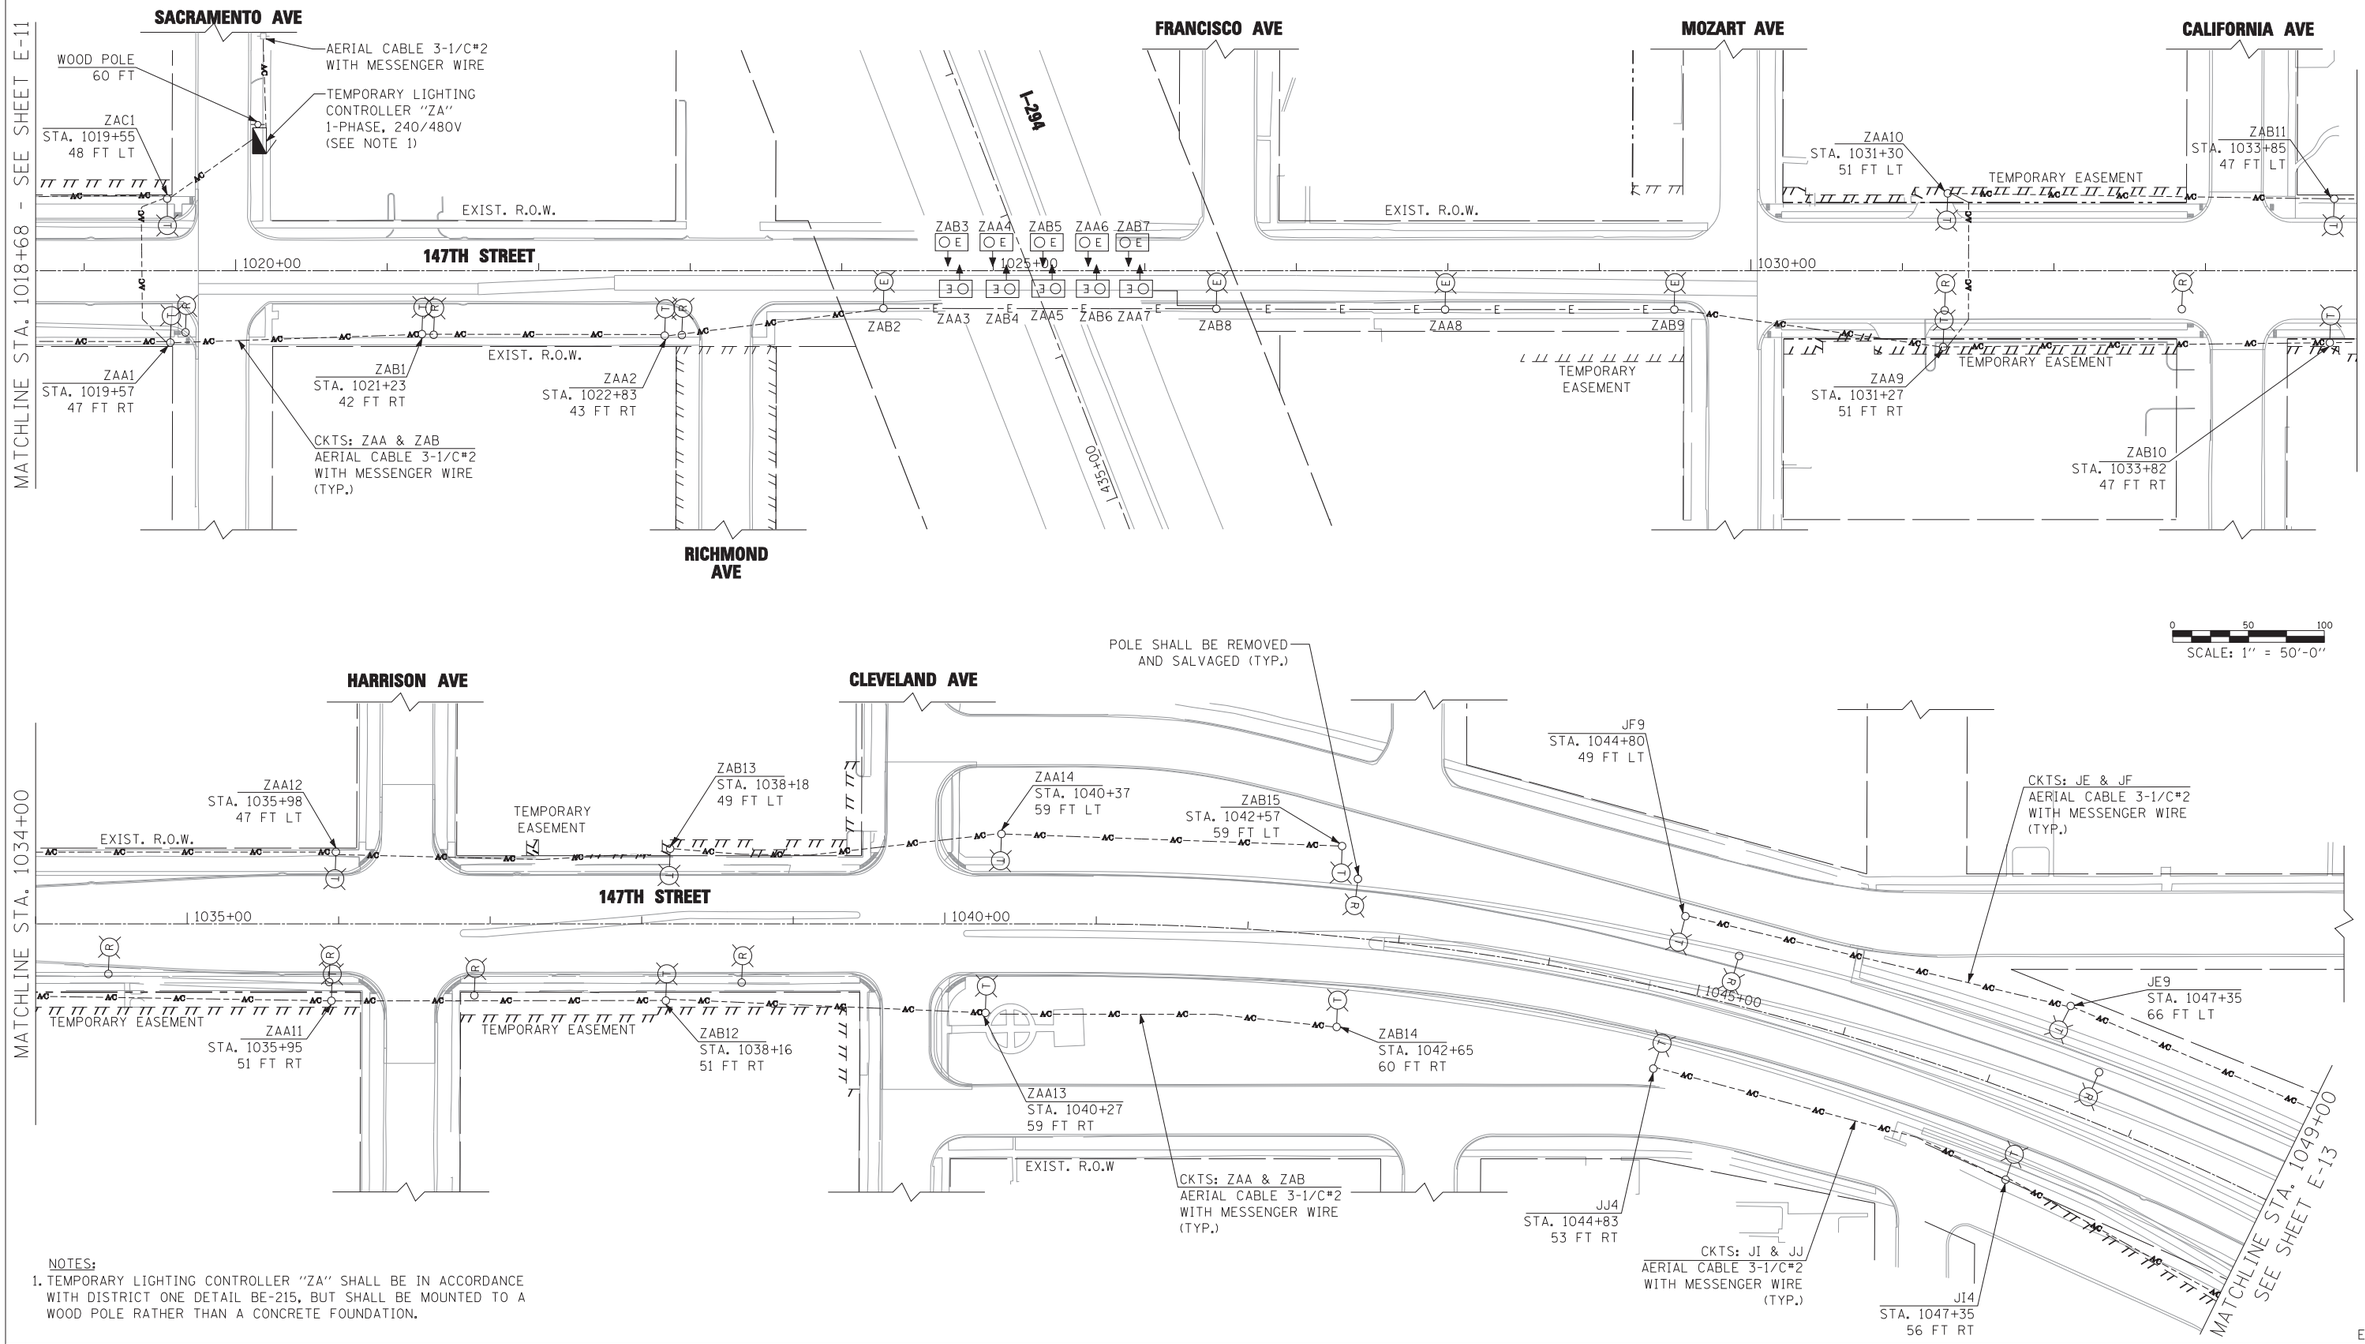

NOTES:

1. TEMPORARY LIGHTING CONTROLLER "ZA" SHALL BE IN ACCORDANCE WITH DISTRICT ONE DETAIL BE-215, BUT SHALL BE MOUNTED TO A WOOD POLE RATHER THAN A CONCRETE FOUNDATION.

E-12

EJM ENGINEERING, INC. 411 South Wells Street Suite 1000 Chicago, Illinois 60607	USER NAME = rswanson	DESIGNED - RDP	REVISED -
		DRAWN - PS	REVISED -
	PLOT SCALE = 50:1	CHECKED - RAS	REVISED -
	PLOT DATE = 4/23/2012	DATE - 04/20/2012	REVISED -

STATE OF ILLINOIS
DEPARTMENT OF TRANSPORTATION

147TH STREET
TEMPORARY LIGHTING AND REMOVAL PLAN

SCALE: 1"=50' | SHEET NO. 2 OF 6 SHEETS | STA. 1018+68 TO STA. 1049+00

F.A.I. RTE.	SECTION	COUNTY	TOTAL SHEETS	SHEET NO.
	(0405-1 & 0506-2) R-1	COOK	577	428
		CONTRACT NO. 60M57		
FED. ROAD DIST. NO.	ILLINOIS	FED. AID PROJECT		

...\D160M57-sht-light12.dgn

4/23/2012 1:04:36 PM