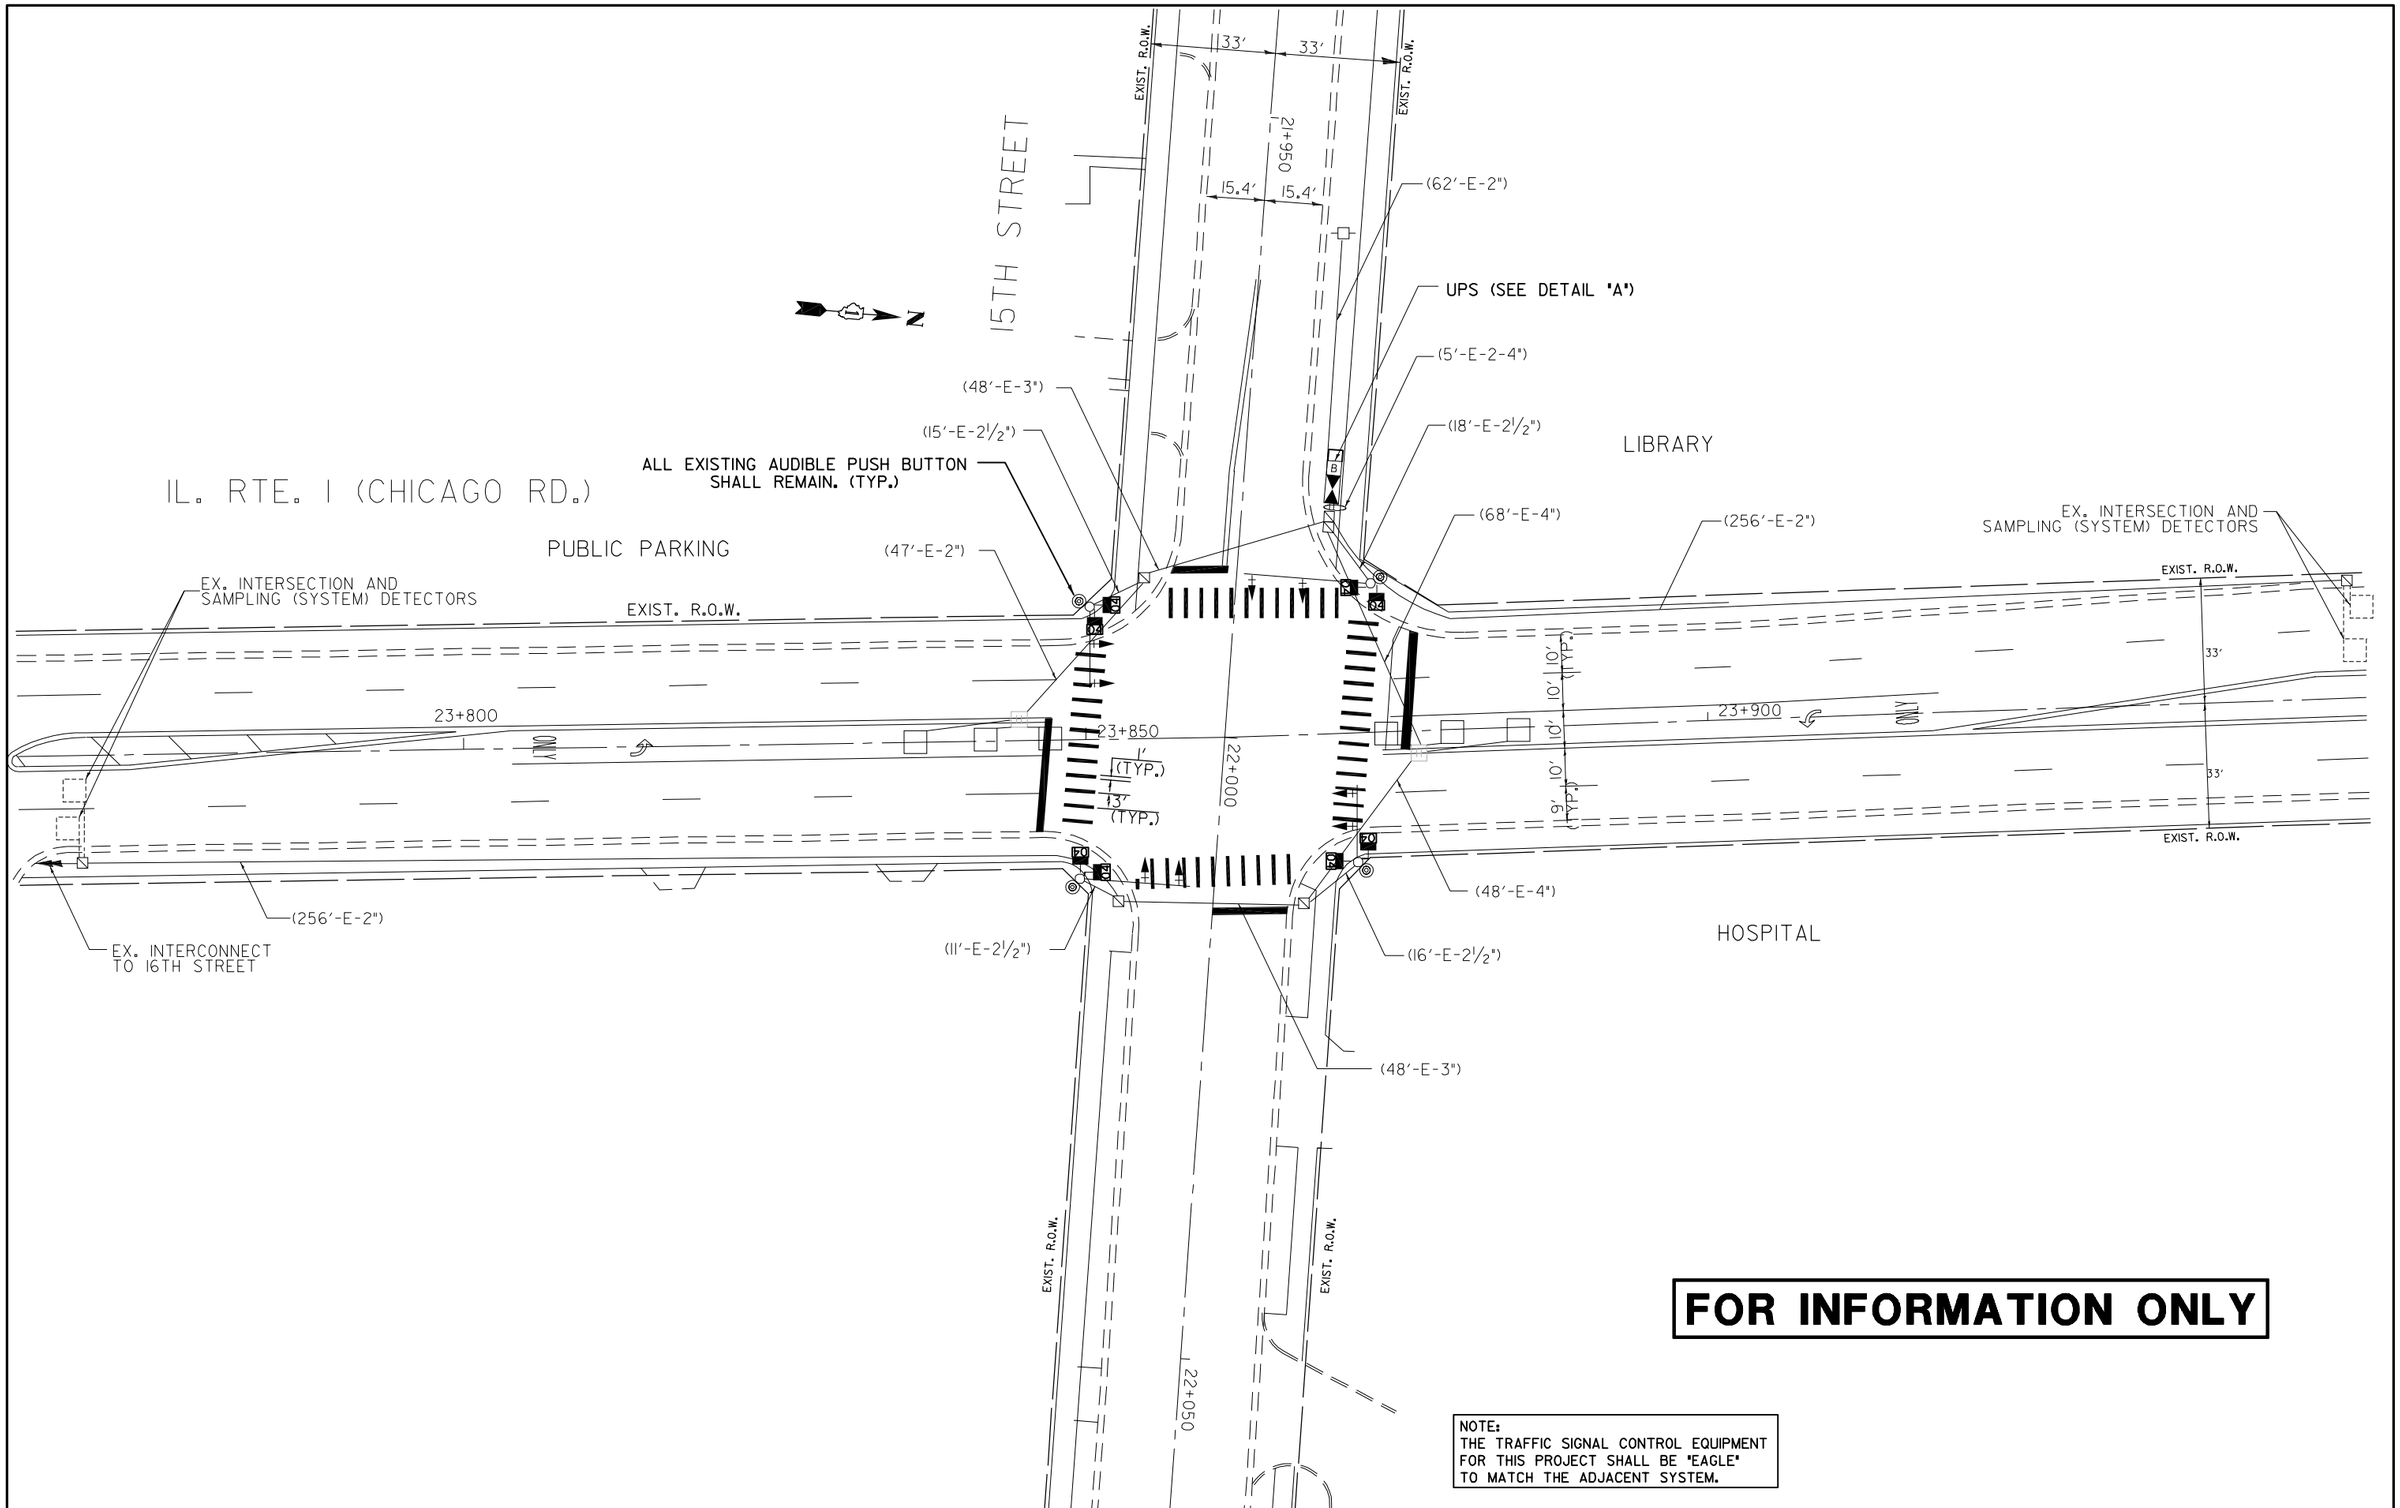

GHA #4085.883

FILE NAME = 4085.883-Intersections.dwg	USER NAME = ZACH WALLSTEN	DESIGNED - –	REVISED -	STATE OF ILLINOIS DEPARTMENT OF TRANSPORTATION	TRAFFIC SIGNAL PLAN IL 1 (DIXIE HWY-CHICAGO RD) AT 15TH STREET (FOR INFORMATION ONLY)	F.A.P. RTE.	SECTION	COUNTY	TOTAL SHEETS	SHEET NO.
		DRAWN - –	REVISED -			876	2012-038TS	COOK	43	13
	PLOT SCALE = 1" = .0833'	CHECKED - –	REVISED -					CONTRACT #:	60T86	
	PLOT DATE = 6/28/2012	DATE - 6/28/2012	REVISED -		SCALE: 1"=20' SHEET NO. OF SHEETS STA. TO STA.		ILLINOIS FED. AID PROJECT			