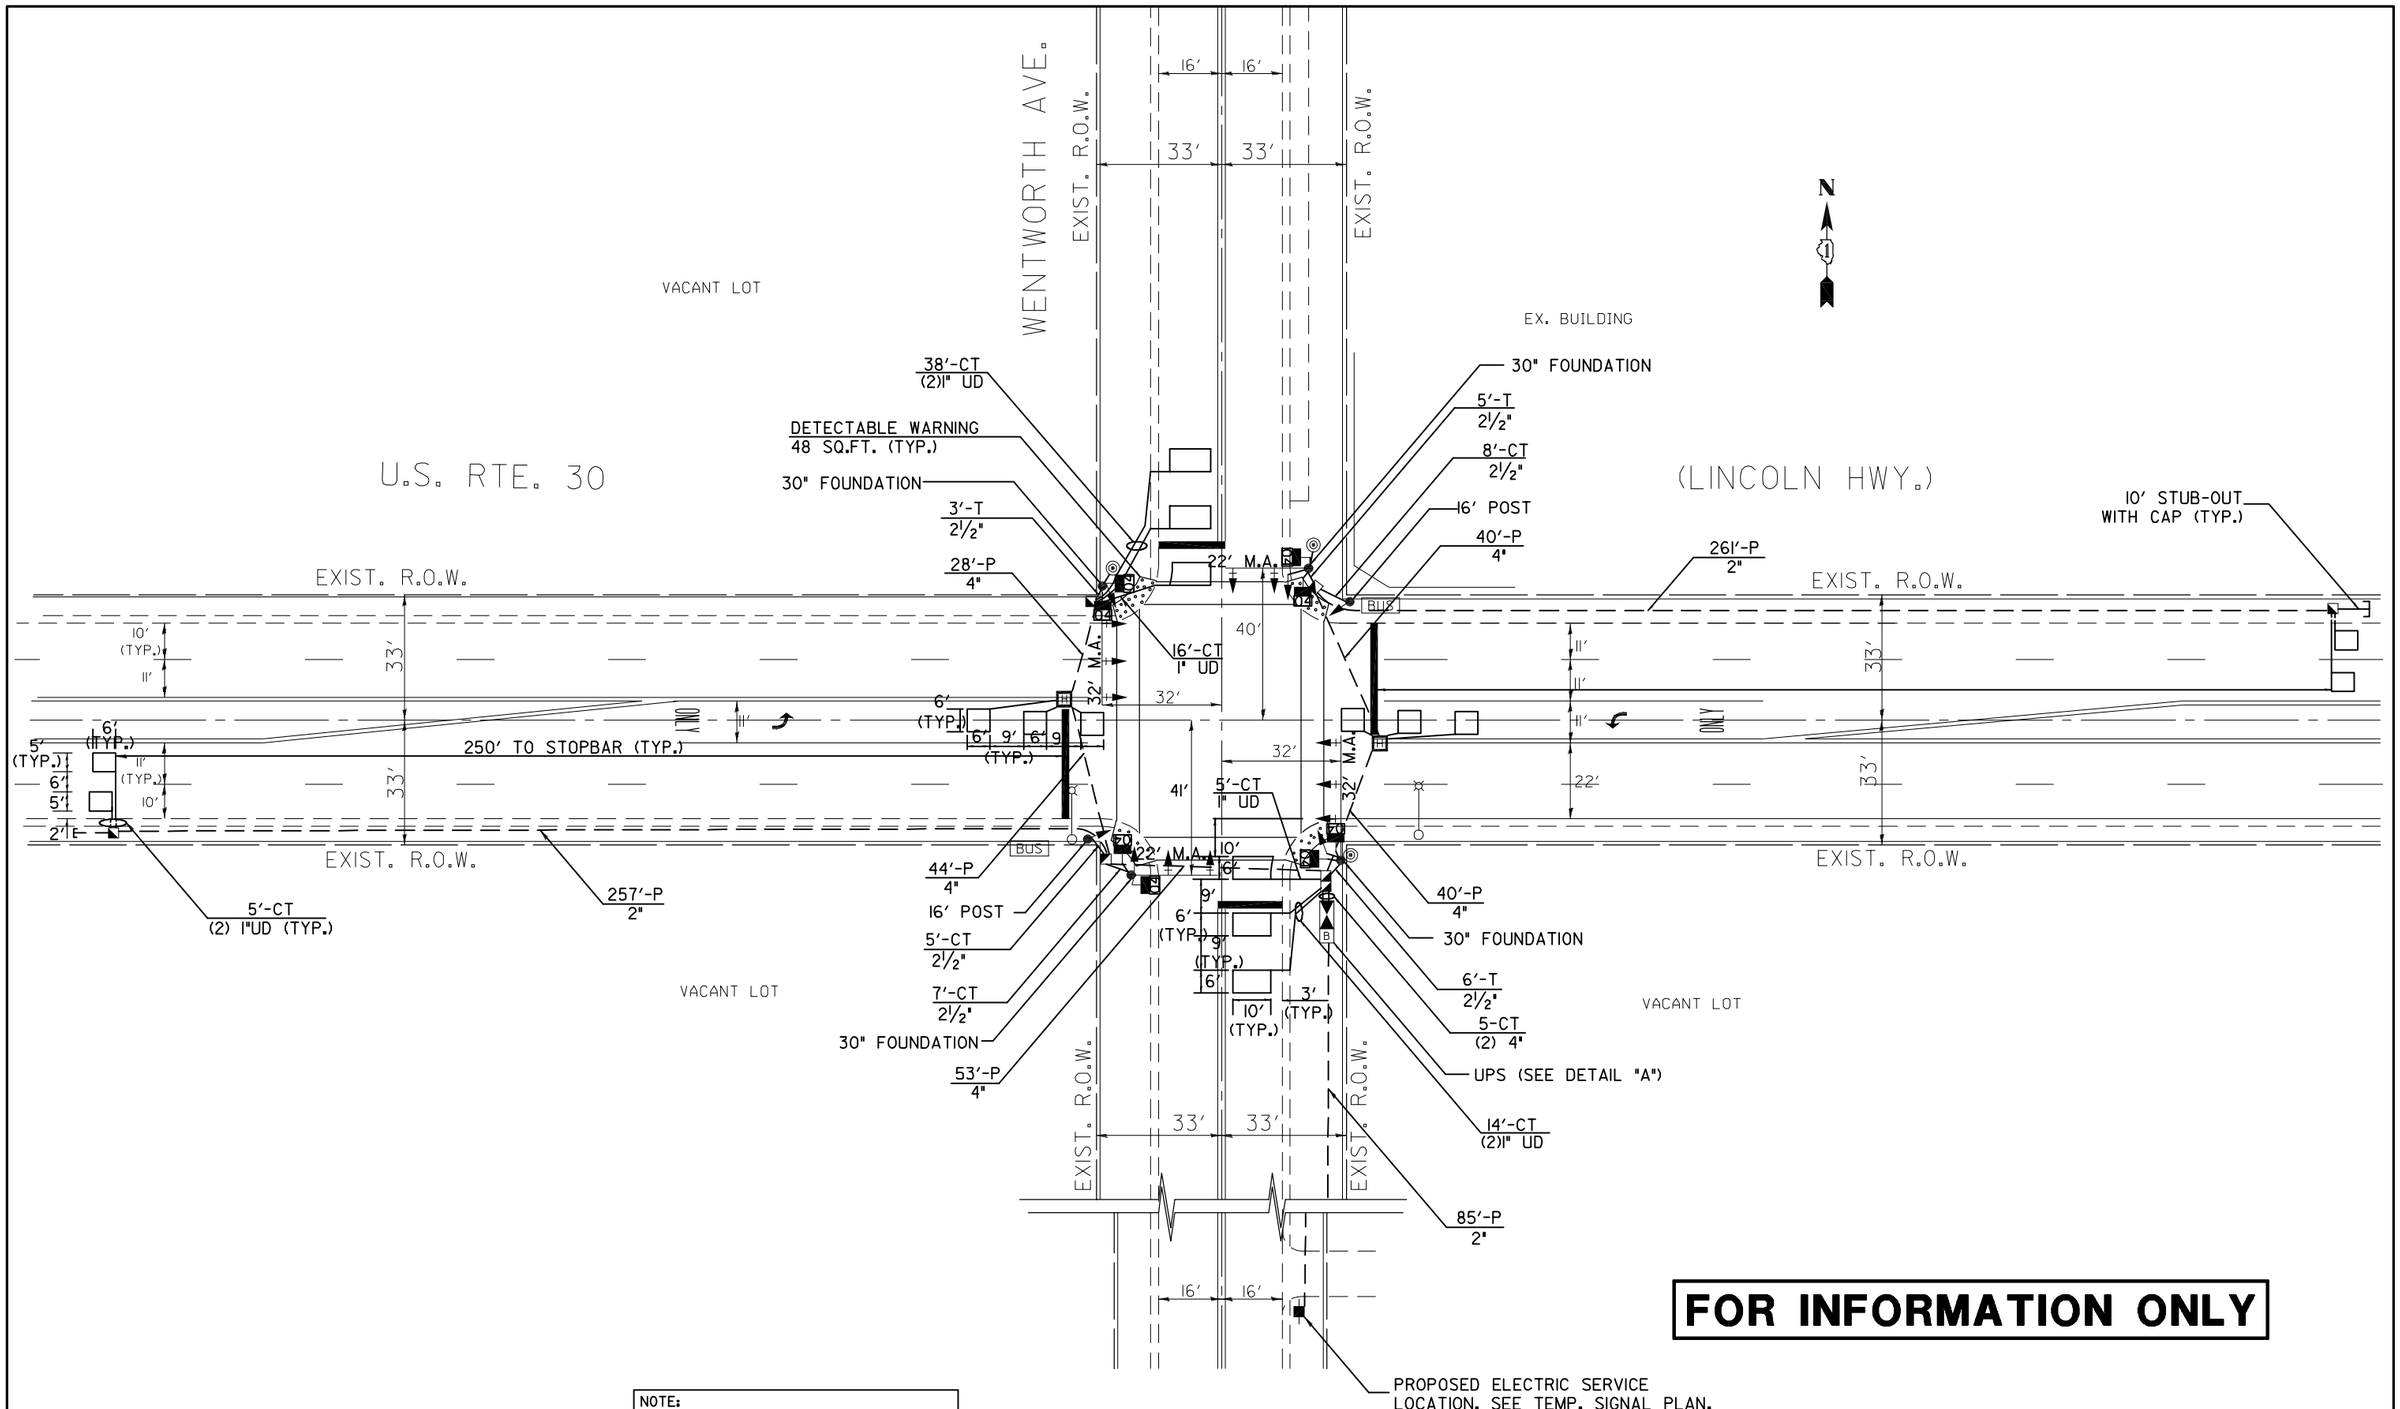

FOR INFORMATION ONLY

NOTE:
THE TRAFFIC SIGNAL CONTROL EQUIPMENT FOR THIS PROJECT SHALL BE "EAGLE" TO MATCH THE ADJACENT SYSTEM.

GHA #4085.883

FILE NAME = 4085.883-intersections.dwg	USER NAME = ZACH WALLSTEN	DESIGNED - –	REVISED -
		DRAWN - –	REVISED -
	PLOT SCALE = 1" = .0833'	CHECKED - –	REVISED -
	PLOT DATE = 6/28/2012	DATE - 6/28/2012	REVISED -

STATE OF ILLINOIS
DEPARTMENT OF TRANSPORTATION

TRAFFIC SIGNAL PLAN
U.S. 30 (LINCOLN HWY) AT WENTWORTH AVENUE
(FOR INFORMATION ONLY)

SCALE: 1"=20' | SHEET NO. OF SHEETS | STA. | TO STA.

F.A.P. RTE.	SECTION	COUNTY	TOTAL SHEETS	SHEET NO.
353	2012-038TS	COOK	43	32
		CONTRACT #:	60T86	
		ILLINOIS FED. AID PROJECT		