GENERAL NOTES

1. CONTRACTOR TO FIELD VERIFY ALL DIMENSIONS.
2. CONTRACTOR IS RESPONSIBLE FOR TESTING ROOFING ELEMENTS FOR HAZARDOUS MATERIALS. SEE SPECIAL PROVISIONS.

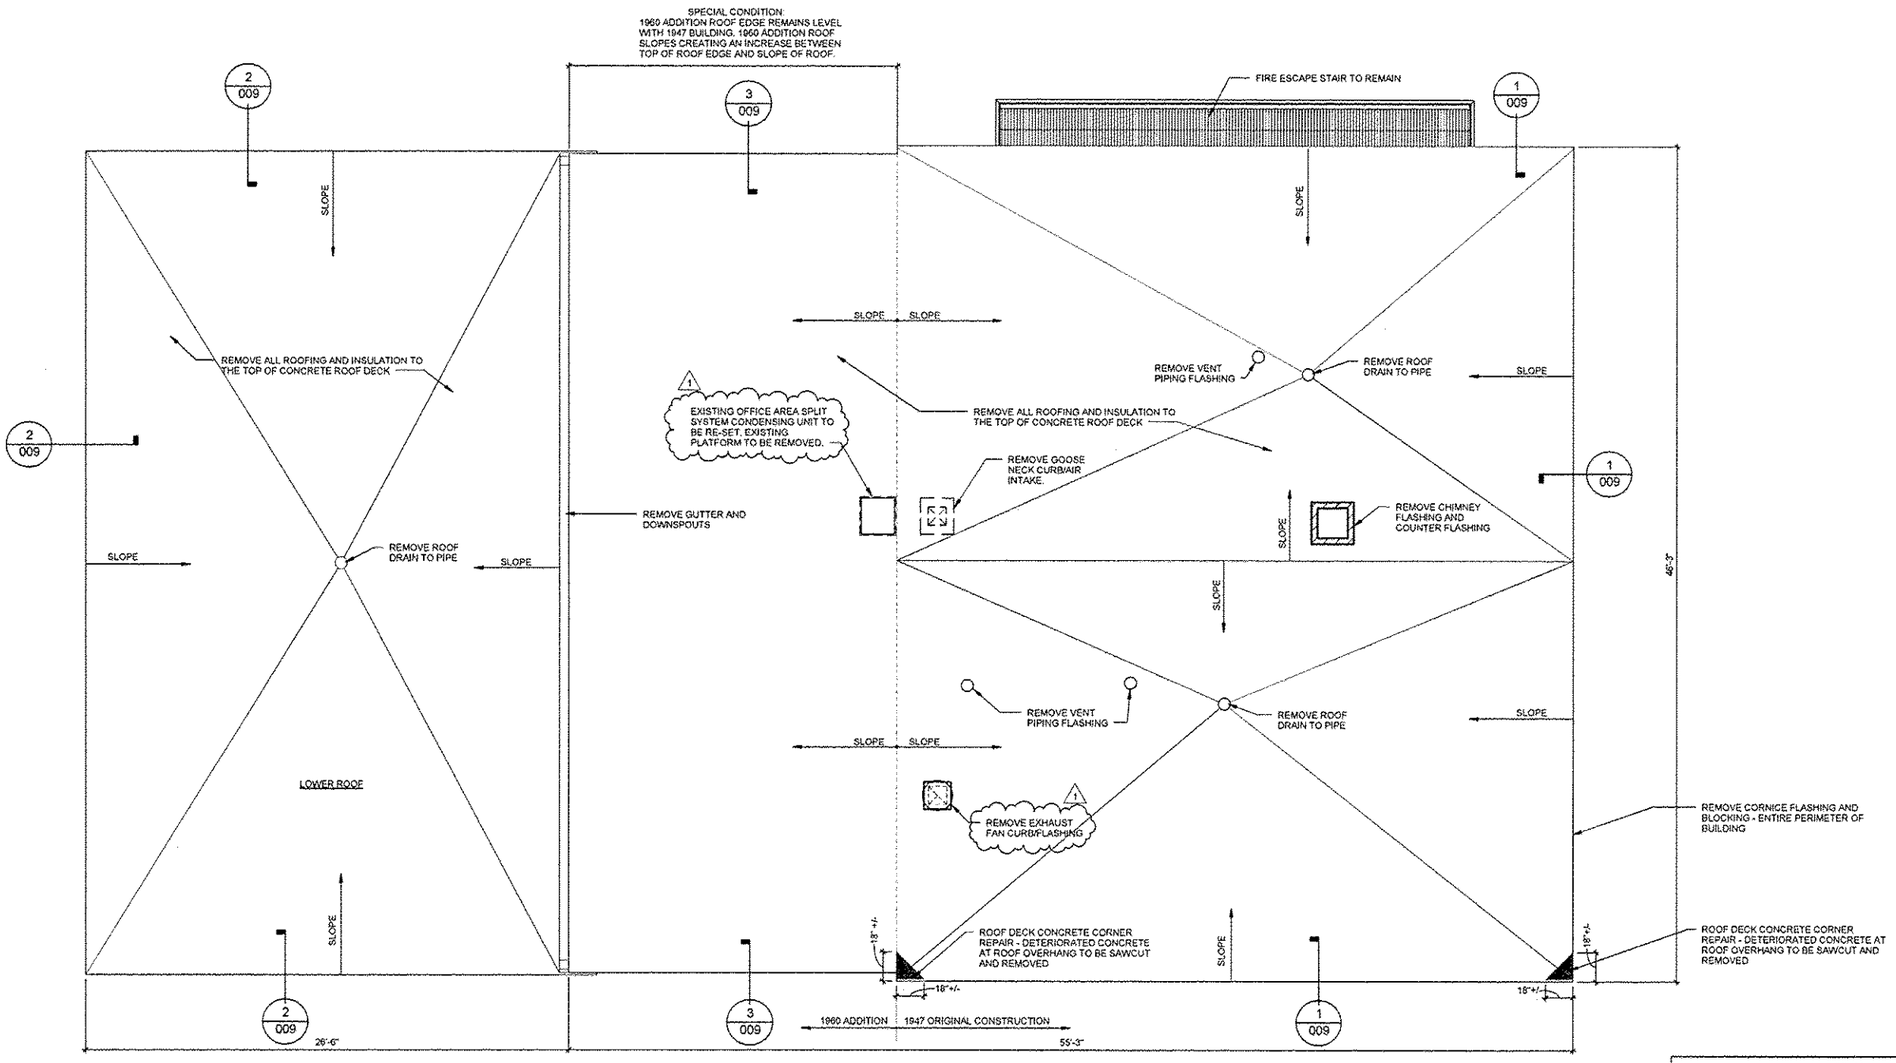

1 ROOF PLAN - DEMOLITION
1/4" = 1'-0"

BILL OF MATERIALS

ITEMS	UNIT	TOTAL
ROOF REPLACEMENT, LOCATION 1	LS	1
ROOFING SAMPLING AND ACM IDENTIFICATION	LS	1
HANDLING OF ASBESTOS CONTAINING MATERIALS (ACM)	LS	1
MECHANICAL WORK, COMPLETE	LS	1

1 ADD

HANSON. Hanson Professional Services Inc.	USER NAME =	DESIGNED - LOF	REVISED 1 09/04/12 ADDENDUM 1
		DRAWN - BRK	REVISED
	PLOT SCALE =	CHECKED - GLC	REVISED
	PLOT DATE =	APPROVED - GLC	REVISED

STATE OF ILLINOIS DEPARTMENT OF TRANSPORTATION

ROOF PLAN - DEMOLITION

Scale | SHEET NO. 4 OF 11 SHEETS | Station From | Station To

F.A.P. RTE.	SECTION	COUNTY	TOTAL SHEETS	SHEET NO.
	2012-0451	WILL	11	004
		CONTRACT NO. 60V37		
		ILLINOIS	FED. AID PROJECT	