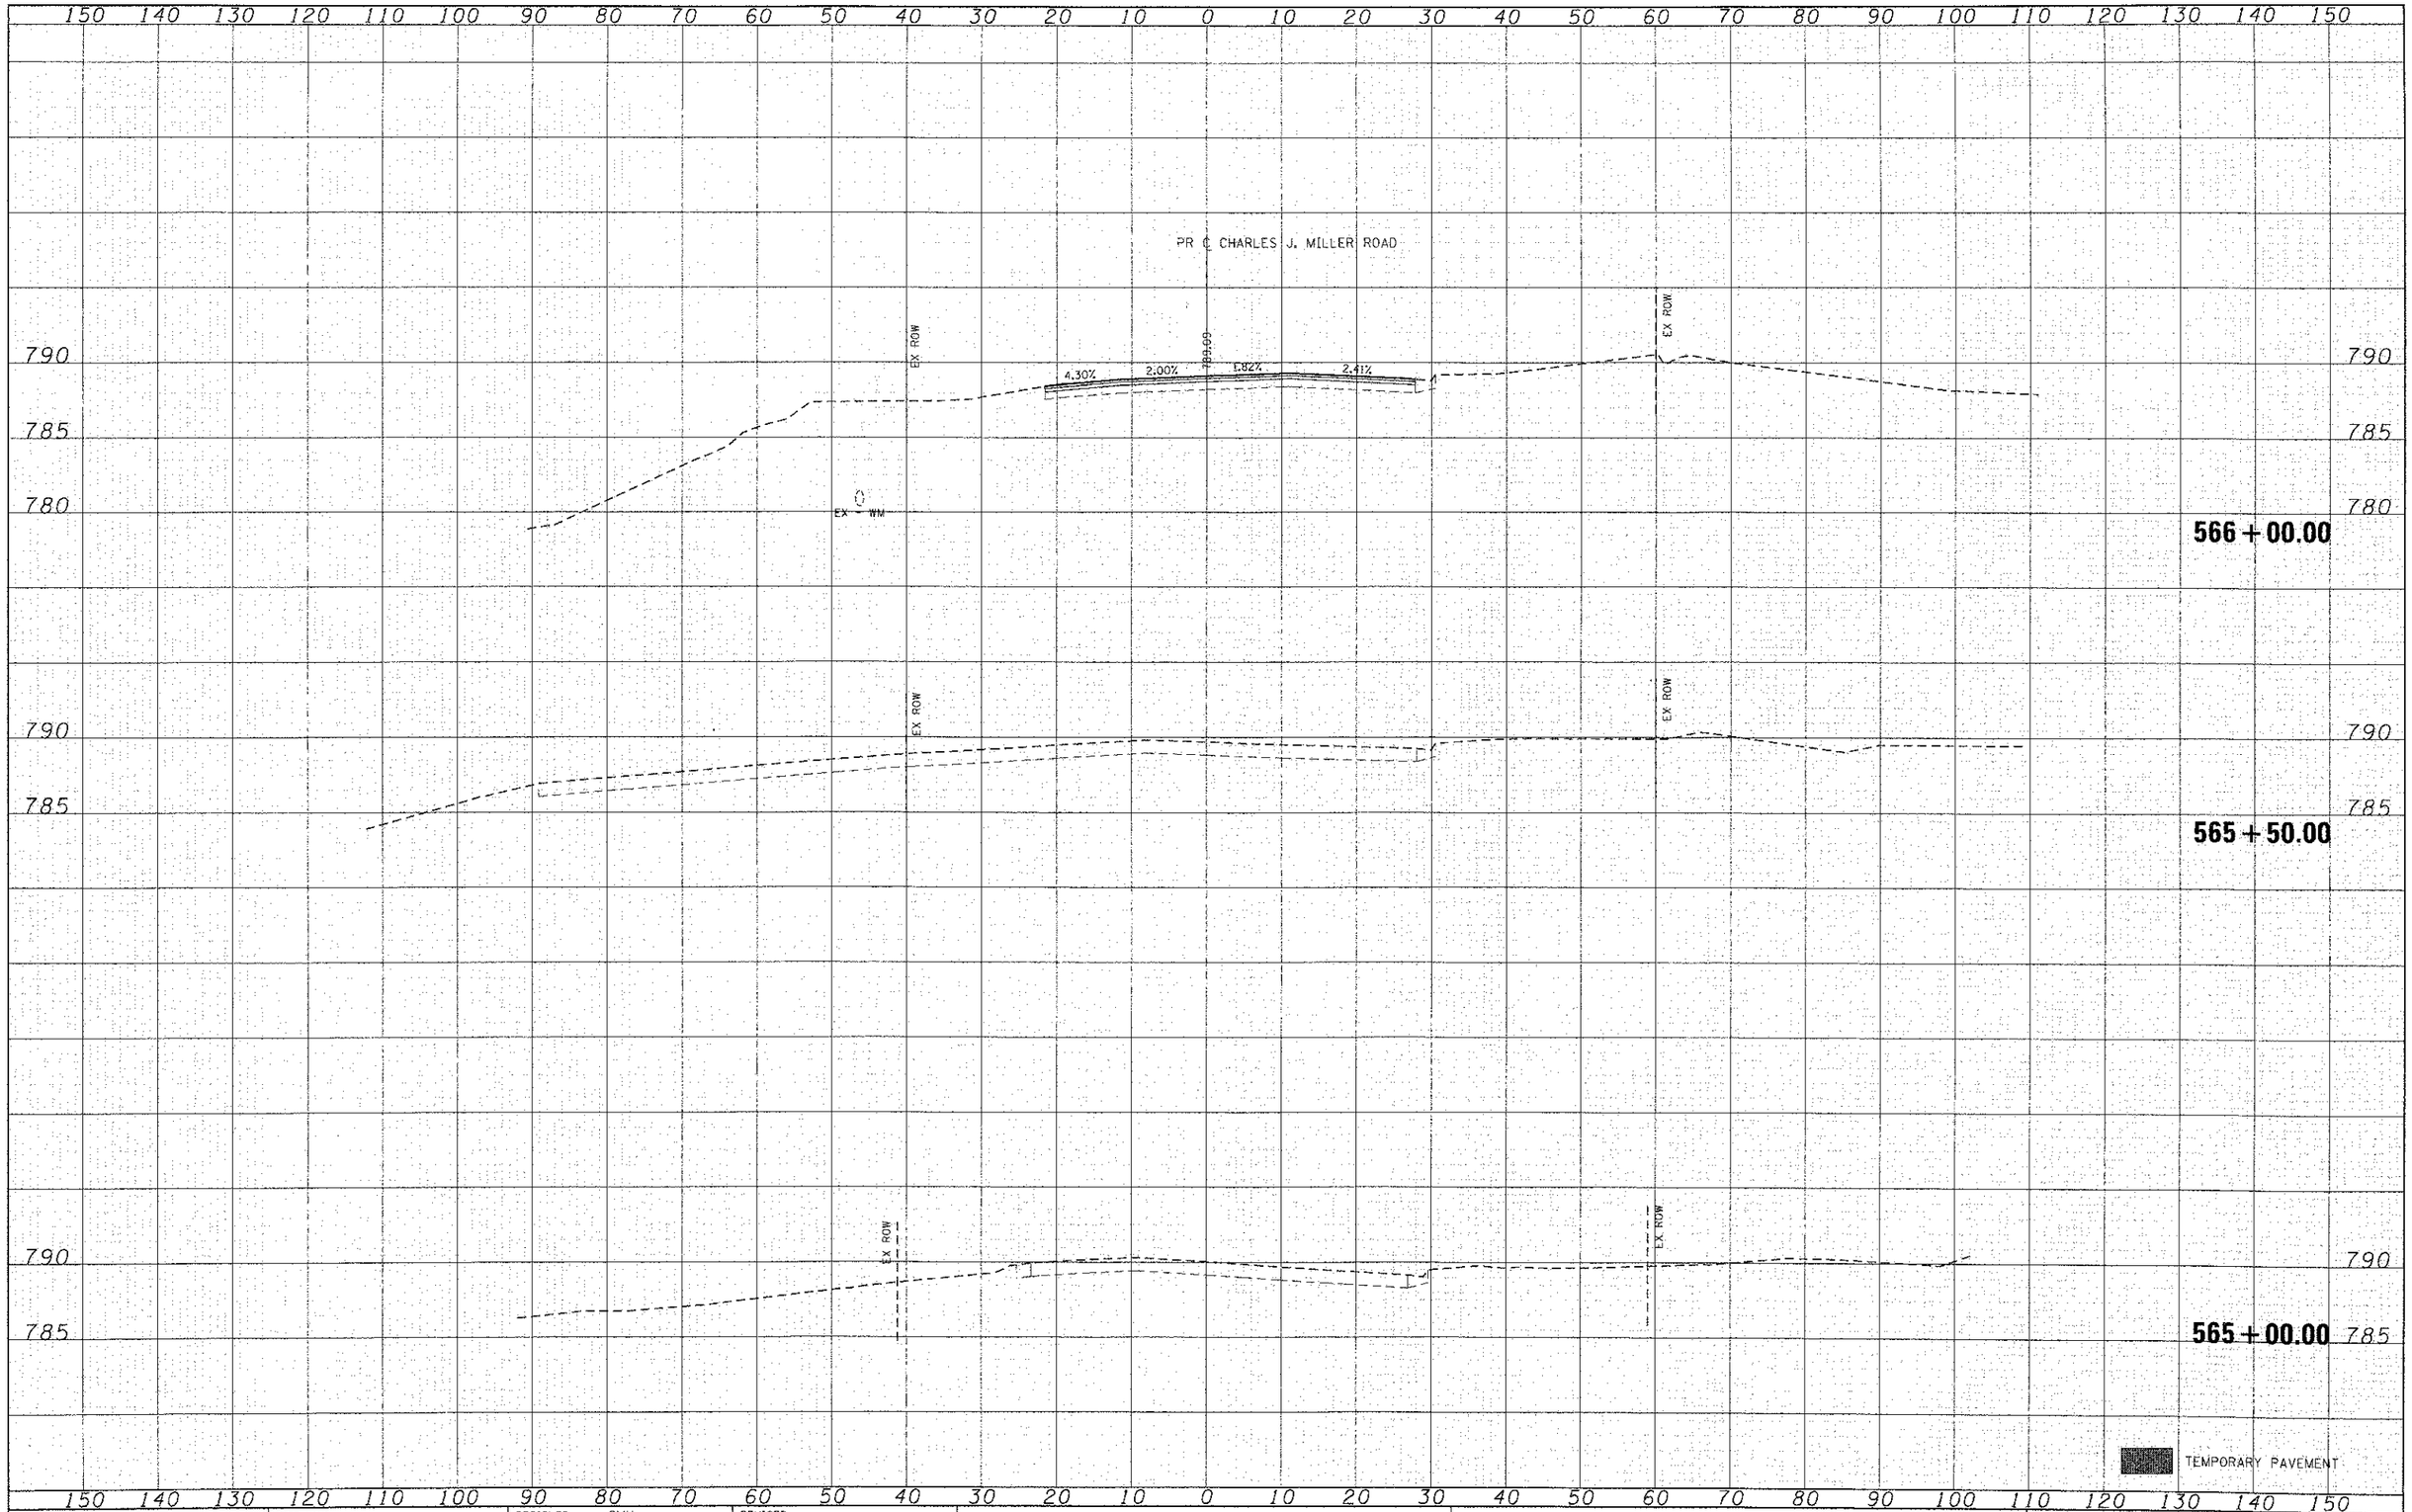

FINAL SURVEY	BY	DATE
SURVEYED		
PLOTTED		
TEMPLATE		
AREAS		
AREAS CHECKED		

NOTE BOOK NO.

ORIGINAL SURVEY	BY	DATE
SURVEYED		
PLOTTED		
TEMPLATE		
AREAS		
AREAS CHECKED		

NOTE BOOK NO.

HRGreen.com
Illinois Professional Design Firm
#184-001322

USER NAME = jattana	DESIGNED - CMH	REVISED -
	DRAWN - SVJ	REVISED -
PLOT SCALE = 1" = 10'	CHECKED - JLP	REVISED -
PLOT DATE = 7/23/2012	DATE - 5/29/12	REVISED -

MCHENRY COUNTY
DIVISION OF TRANSPORTATION

PROPOSED CROSS SECTIONS
CHARLES J. MILLER ROAD

SCALE: 1" = 10' | SHEET NO. 1 OF 62 SHEETS | STA. 565+00.00 TO STA. 566+00.00

F.A. RTE.	SECTION	COUNTY	TOTAL SHEETS	SHEET NO.
3860	09-00372-00-PW	MCHENRY	252	191
		CONTRACT NO.		
FED. ROAD DIST. NO.	ILLINOIS	FED. AID PROJECT	63633	